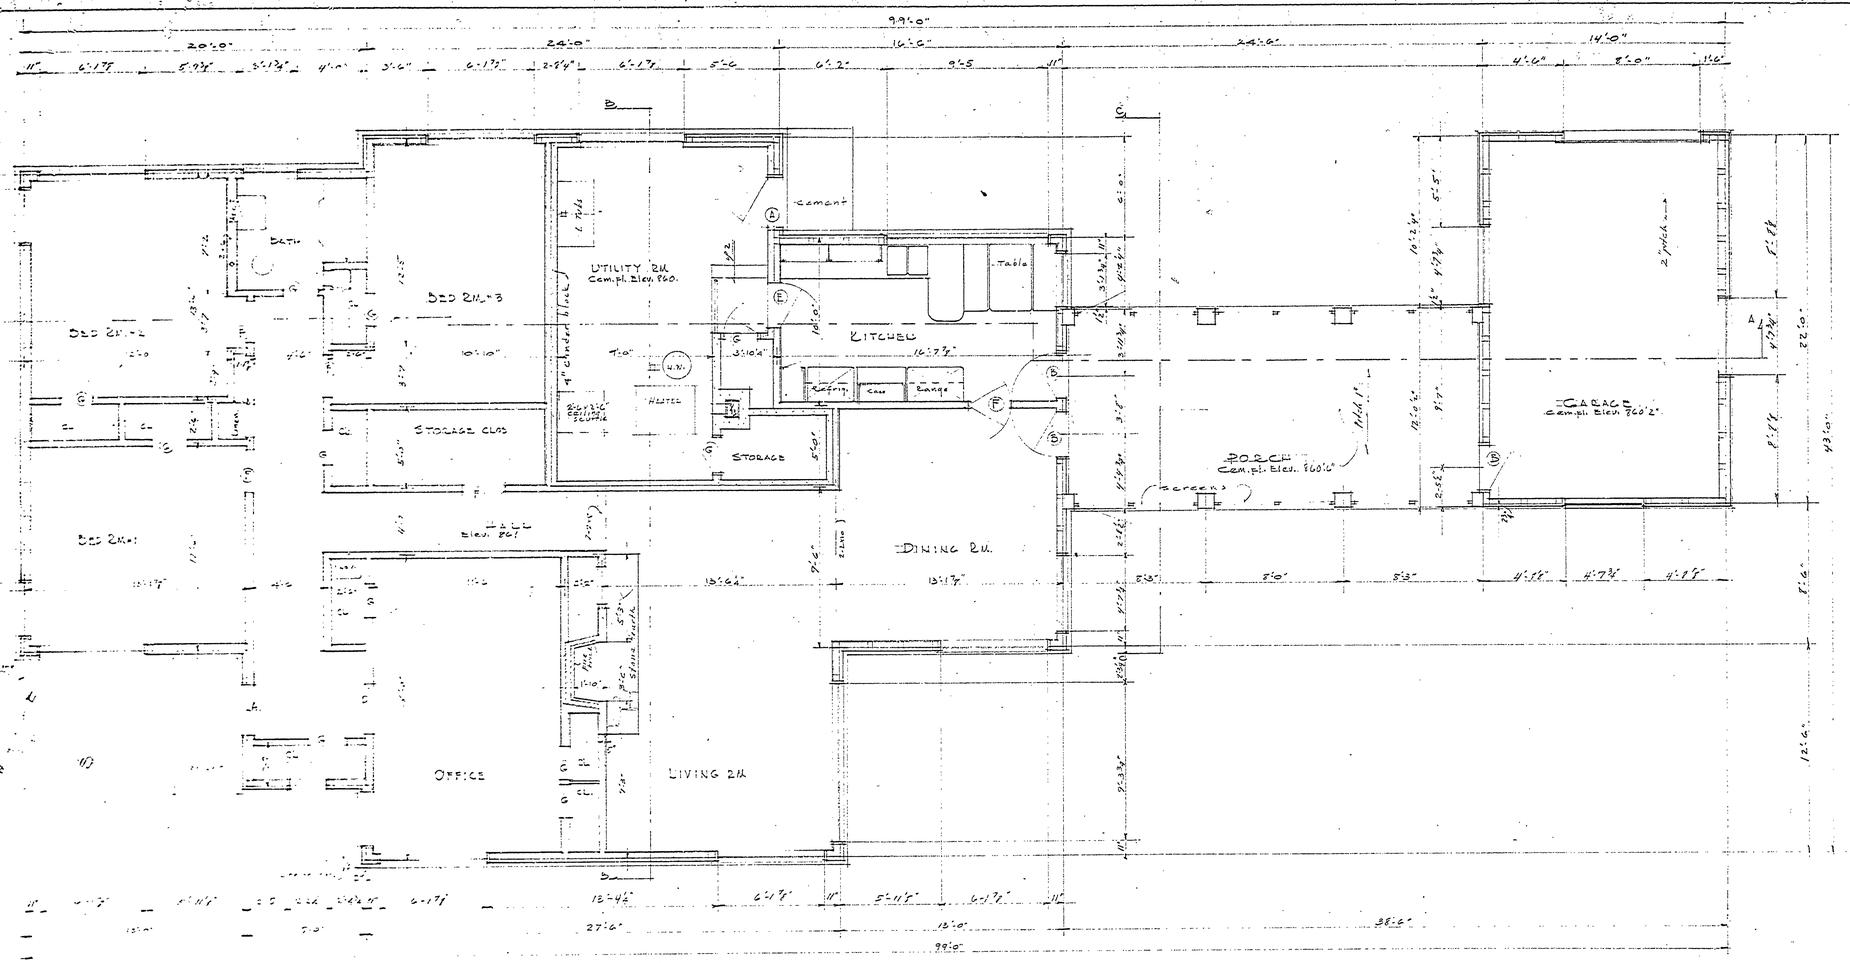

FIRST FLOOR PLAN
Scale 1/4" = 1'-0"

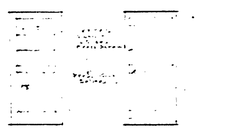

DOOR SCHEDULE
Scale 1/4" = 1'-0"

ROOM FINISH SCHEDULE

ROOM	FLOOR	BASE	TRIM	WAINSCOT	WALL	WALL FINISH	CEILING	CEILING FINISH	REMARKS
LIV.RM.-OFFICE	WOOD	WOOD SHOE	W.P.		W.P. Boards over furring	STAIN & WAX	½" Insulating bd. tile over 1"x2"-16" oc.	NONE	¾" Wood Ceiling Molding
DINING RM.	do	do	do		do	do	do	do	do
HALL	do	do	do		do	do	do	do	do
BED ROOMS	do	do	do		do	do	do	do	do
CLOSETS	do	do	do		¼" waterproof Plywood	do	¼" waterproof plywood	STAIN & WAX.	do & 1"x4" Hook Strip - 2-12" Shelves
KITCHEN	LINOLEUM	LINOLEUM	do		¼" do	ENAMEL	¼" do	ENAMEL	do
BATH	do	do	do	WP	¼" do	do	¼" do	do	do
UTILITY RM.	CONCRETE	CEMENT	do		CINDER BLOCK	PAINT	¼" do	PAINT	
GARAGE	CEMENT	CEMENT			EXPOSED STUDS	NONE	EXPOSED RAFTERS	NONE	

MICHIGAN
DEPARTMENT OF CONSERVATION
STATE PARKS DIVISION

Designed by	CARETAKERS RESIDENCE INTERLOCHEN STATE PARK	Sheet Number 2
Drawn by		Scale
Traced by		Date
Checked by		Revisions
Approved	Chief Parks Division	Date
Approved	Inspector	Date
Approved		Date

A-102