INTERLOCHEN STATE PARK

CONSTRUCTION PLANS FOR

TOILET BUILDING

PROJECT NO. 52-223-1

APPROVED BY _____ CHIEF, PARKS AND RECREATION DIVISION

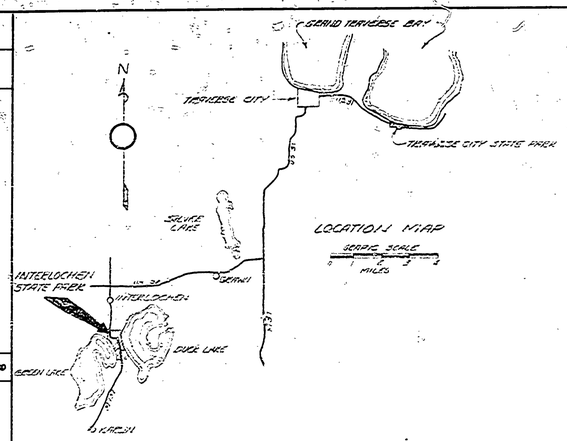

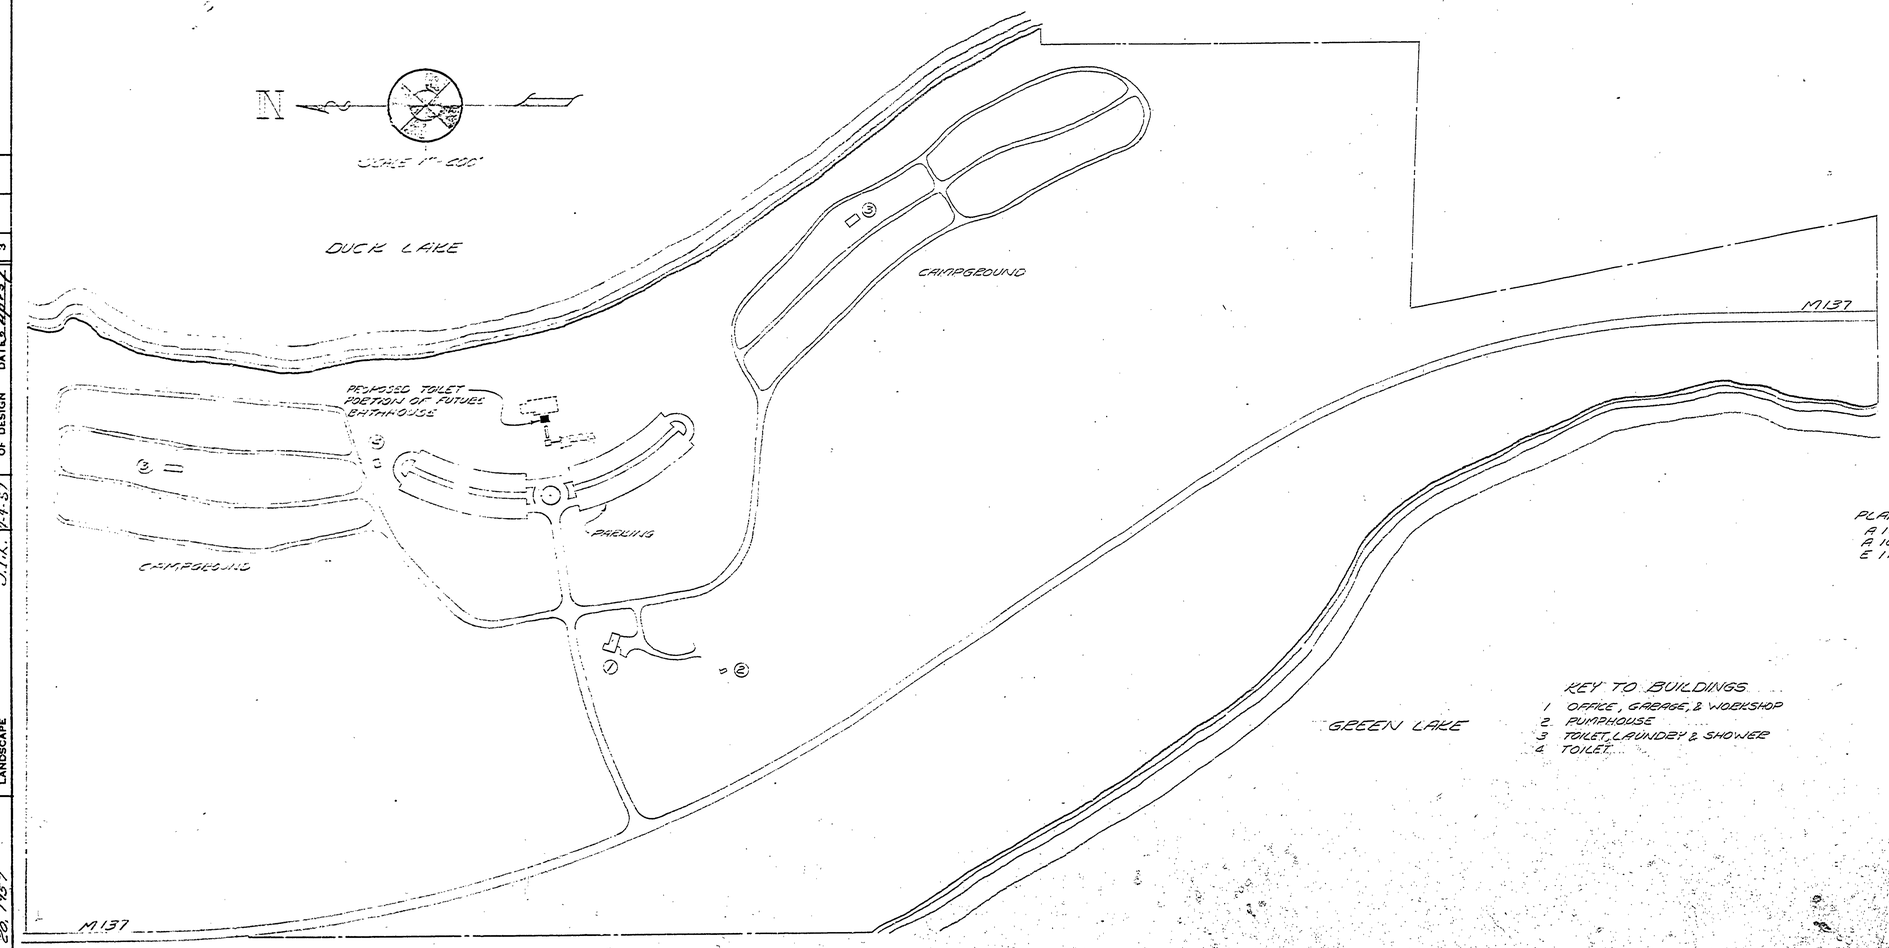

LIST OF CONSTRUCTION PLANS

PLAN NO.	PLAN NAME	NO. OF SHEETS
A 107	TITLE SHEET	1 OF 4
A 107	BUILDING PLANS	2 TO 4 OF 4
E 117	SEWAGE SYSTEM	1 TO 3 OF 3
		TOTAL SHEETS - 7

KEY TO BUILDINGS

1. OFFICE, GARAGE, & WORKSHOP
2. PUMPHOUSE
3. TOILET, LAUNDRY & SHOWER
4. TOILET

REVISIONS			
NO.	DATE	BY	
1			
2			
3			
4			
5			
6			

		DATE	APPROVED BY
REVIEWED BY SECTIONS			
ARCHITECTURAL	J.T.R.	4-4-57	H. C. MacLaren
ENGINEERING	J.T.R.	4-4-57	ASSISTANT CHIEF IN CHARGE OF DESIGN
LANDSCAPE	J.T.R.	4-4-57	DATE April 2

DRAWN BY A. C. BENNETT
TRACED BY
CHECKED BY E. J. P.
DATE FEB 20, 1957

MICHIGAN
DEPARTMENT OF CONSERVATION
PARKS AND RECREATION DIVISION

BUILDING #1
INTERLOCHEN STATE PARK
TITLE SHEET

SHEET NO. ___ OF ___

PLAN NO. A 107