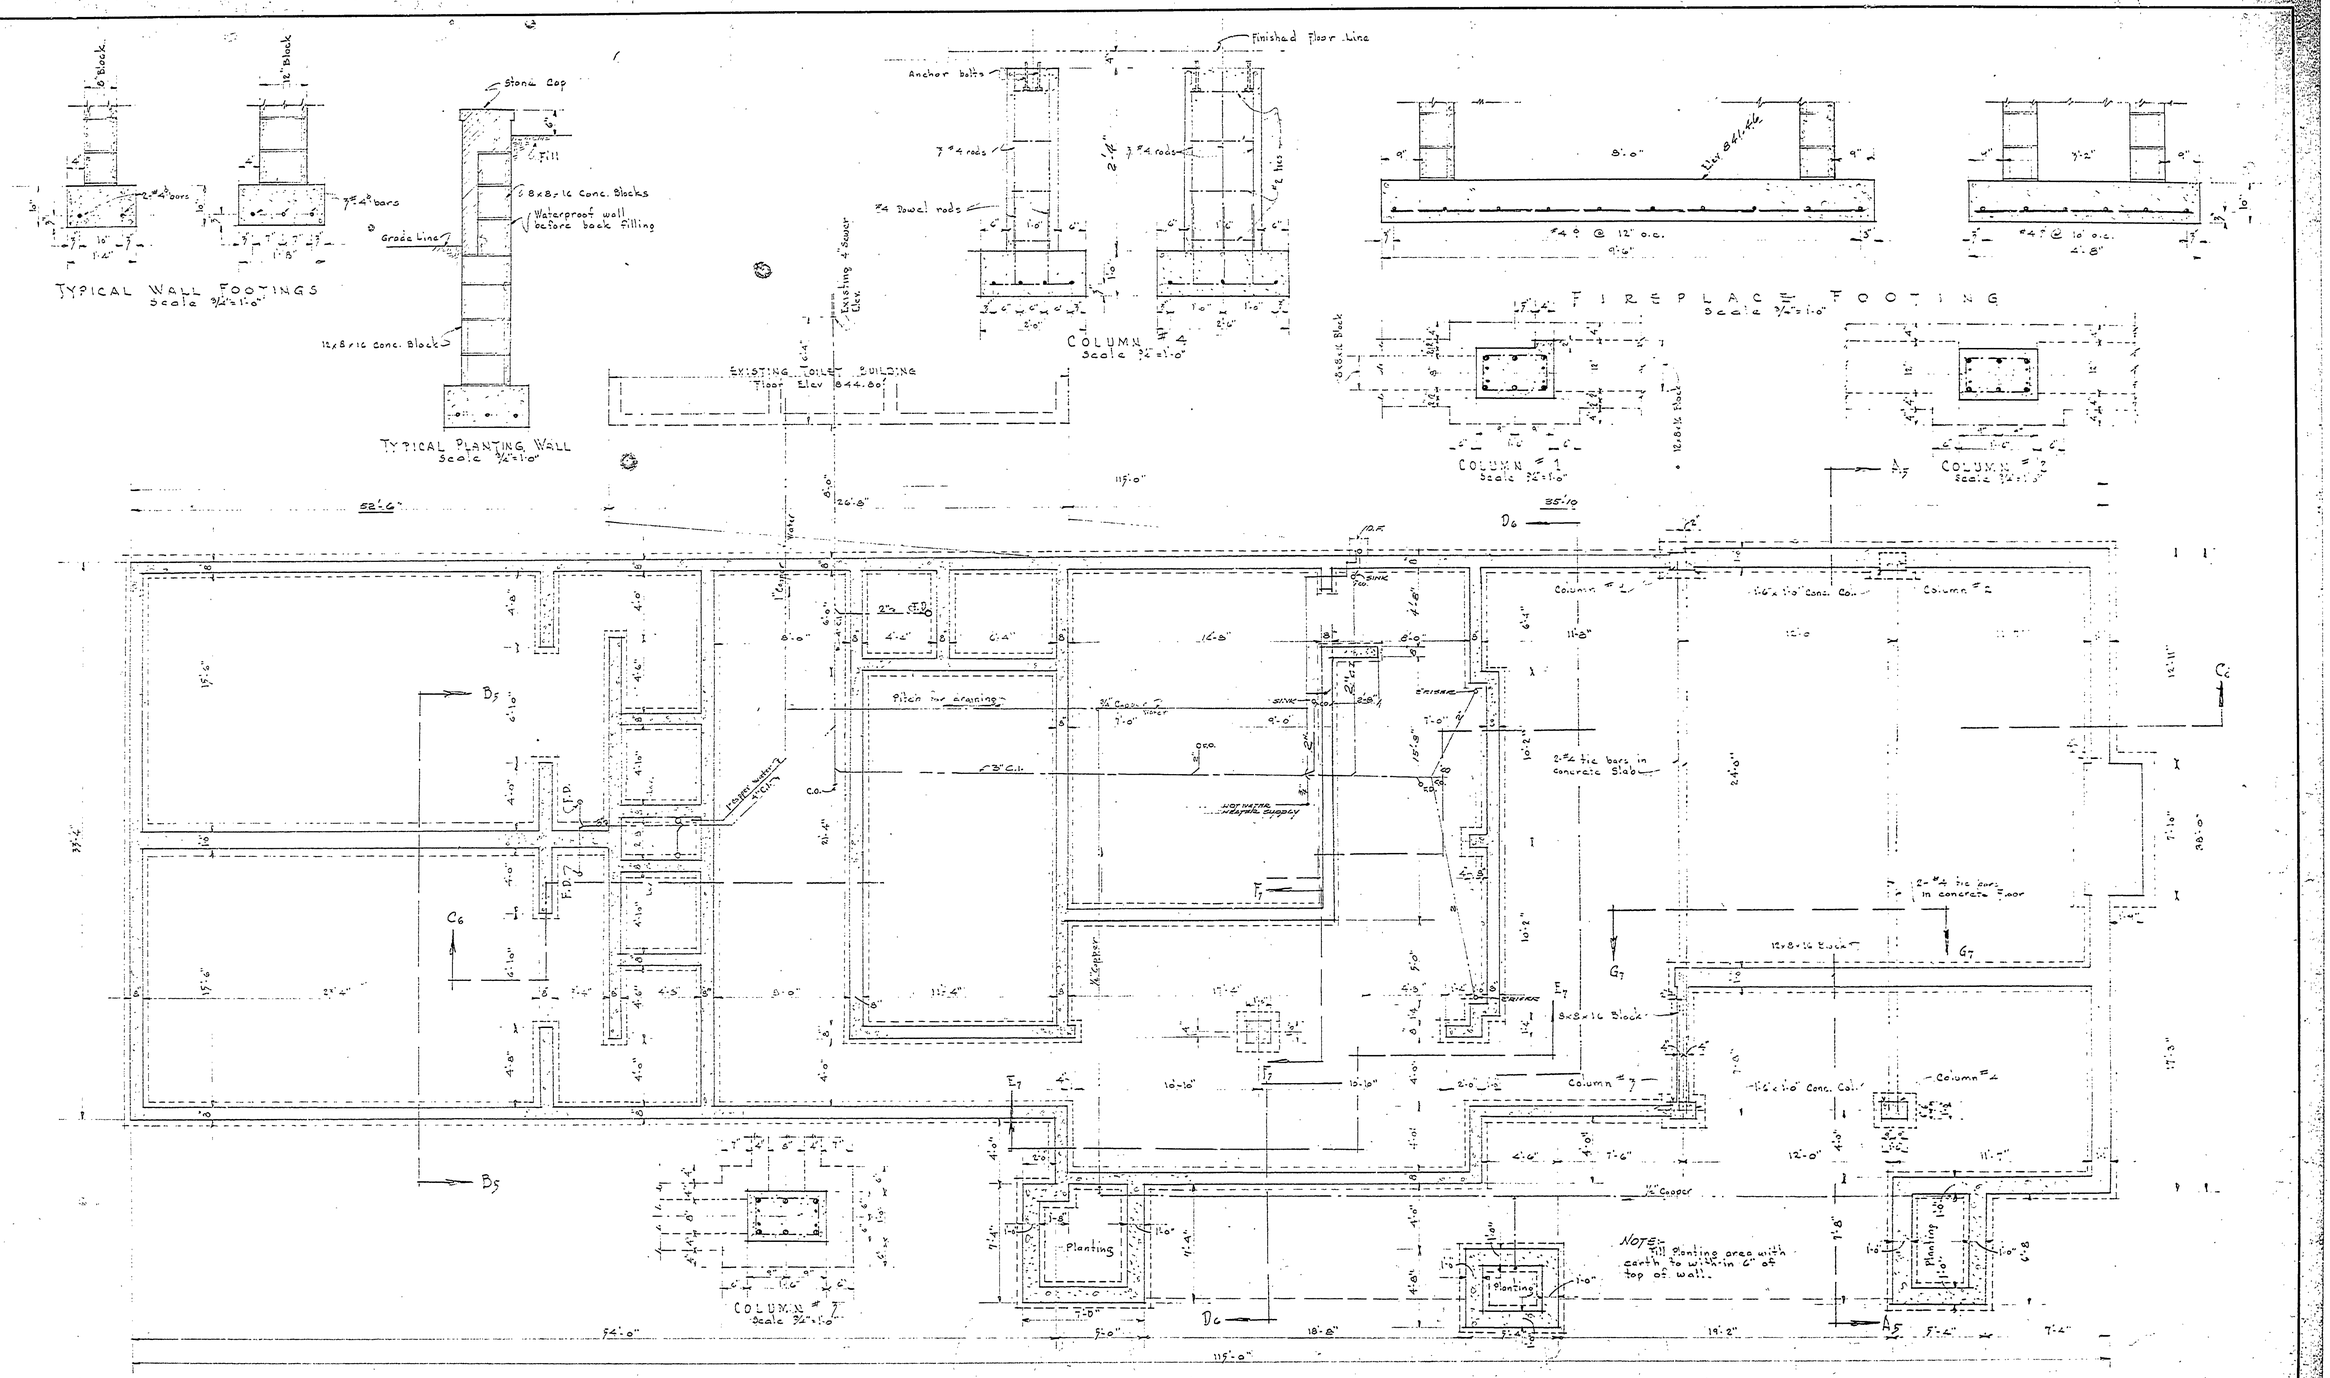

FOUNDATION & PLUMBING PLAN
Scale 1/4"=1'-0"

NO.	DATE	BY	REVISIONS
1	6-5-58		MISC. REVISIONS
2			
3			
4			
5			ENTS. AS PER PREPARED FROM PLAN.
6			

APPROVED BY H. C. Mandernach — DATE 6-5-58
ASSISTANT CHIEF IN CHARGE OF DESIGN — DATE 6-5-58

REVIEWED BY SECTIONS

		DATE
ARCHITECTURAL	J.T.R.	6-5-58
ENGINEERING	J.T.R.	6-5-58
LANDSCAPE	J.T.R.	6-5-58

DESIGNED BY: W.H. Gardner
DRAWN BY: J.W.F. — TRACED BY: J.W. Fish
CHECKED BY: W. N. G.
DATE: 1-19-61

MICHIGAN
DEPARTMENT OF CONSERVATION
PARKS AND RECREATION DIVISION

FOUNDATION & PLUMBING PLAN — DETAILS
INTERLOCHEN STATE PARK
BATHHOUSE AND CONCESSION PORTION OF BATHHOUSE, TOILET AND CONCESSION.
IS L OG. No. 6.

SHEET NO. 2 OF 9

PLAN NO. A-107a