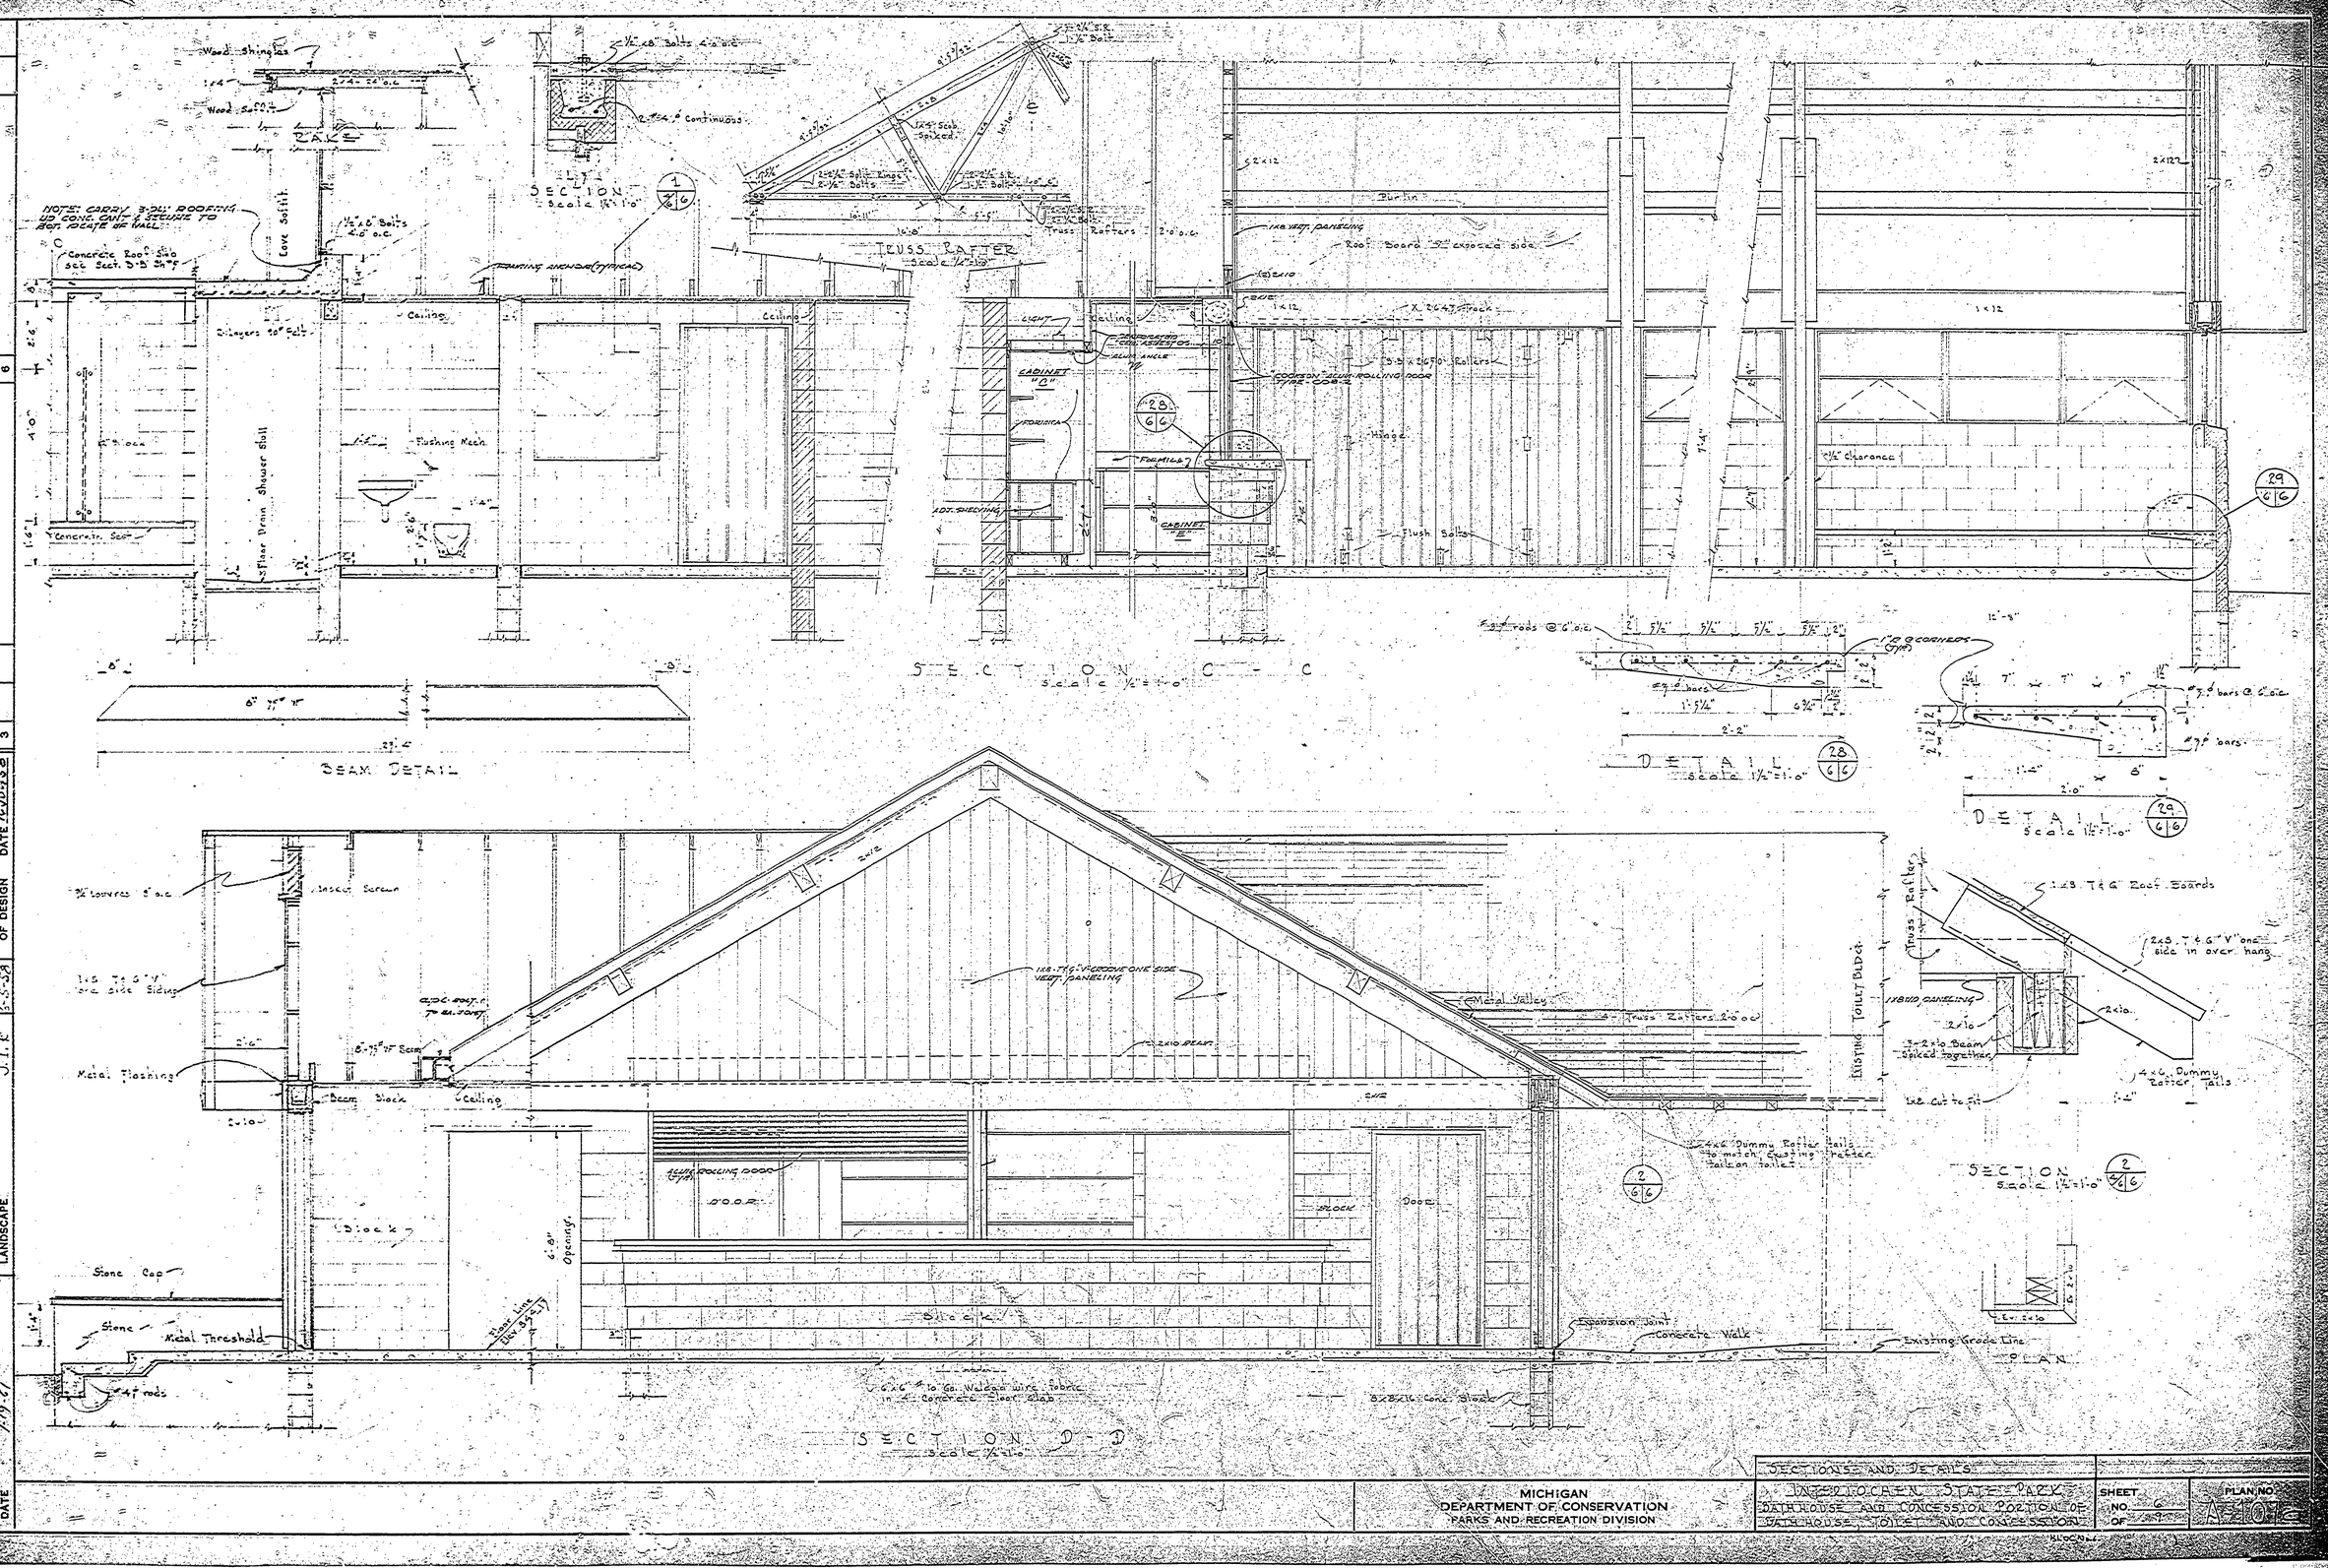

NO.	DATE	BY	REVISIONS	4	5	6
1	2/4/61		MISC. REVISIONS			
2						
3						

		DATE	BY'S
APPROVED BY	H. E. Mendenhall		
ASSISTANT CHIEF IN CHARGE OF DESIGN	DATE 12/1/58		

REVIEWED BY SECTIONS		DATE
ARCHITECTURAL	J.J.R.	6-5-58
ENGINEERING	J.T.R.	5-5-58
LANDSCAPE	J.T.R.	5-5-58

PREPARED BY		
DRAWN BY		
TRACED BY		
CHECKED BY	W.N.G.	
DATE	7-9-61	

MICHIGAN
DEPARTMENT OF CONSERVATION
PARKS AND RECREATION DIVISION

SECTIONS AND DETAILS
INTERLOCHEN STATE PARK
BATHHOUSE AND CONCESSION PORTION OF BATHHOUSE, TOILET AND CONCESSION BLDG.

SHEET NO. 6 OF 9

PLAN NO. A-2076