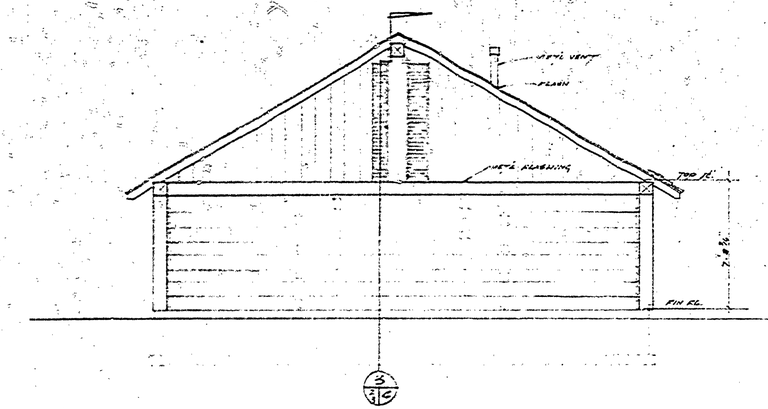

SOUTH ELEVATION

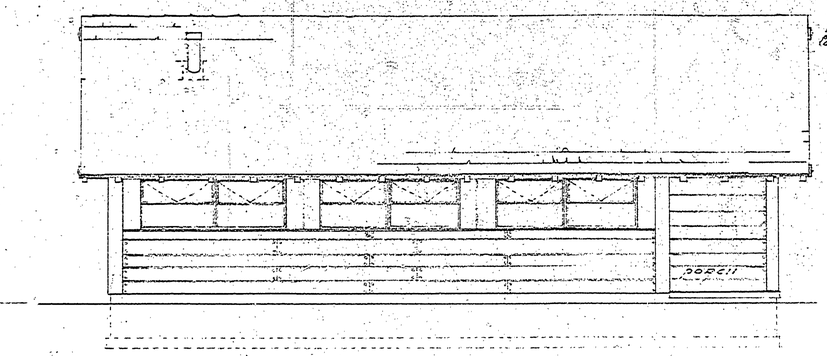

EAST ELEVATION

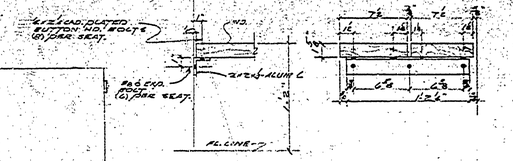

SHOWER SEAT DET.
SCALE 1"=1'-0"

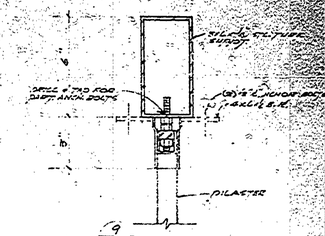

DET. OVERHEAD SUPT. TOILET PARTITIONS
SCALE 3"=1'-0"

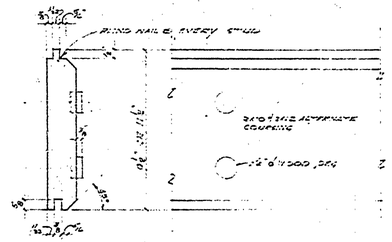

DET. OF BLANK & PLUG SIDING
SCALE 3"=1'-0"

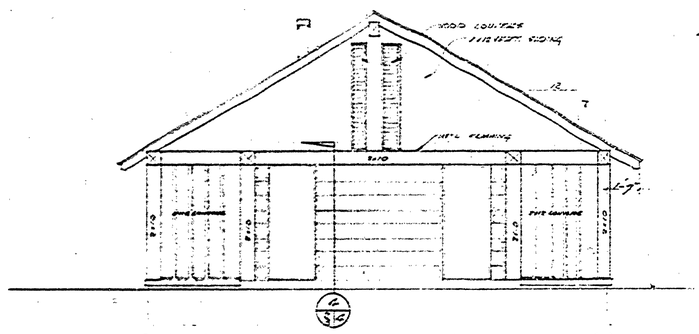

NORTH ELEVATION

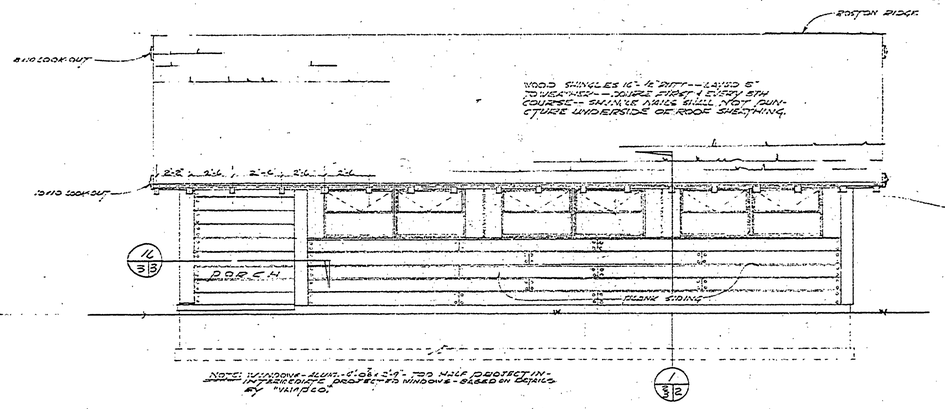

Scale 1/8"=1'-0"

WEST ELEVATION

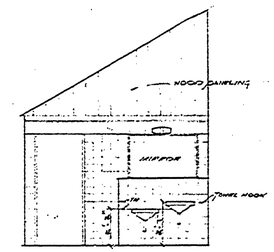

ELEV. N. WALL - MEN'S TOILET
(WOMEN'S SIMILAR) SCALE 1/4"=1'-0"

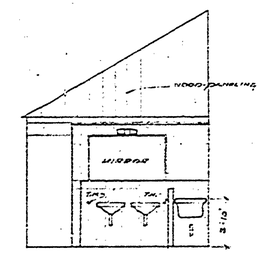

ELEV. S. WALL - WOMEN'S TOILET
SCALE 1/4"=1'-0"

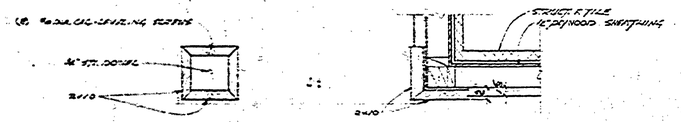

SECTION DET. 1/3B
Scale 1"=1'-0"

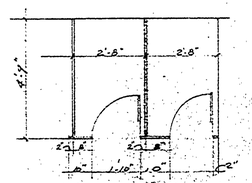

TYPICAL LAYOUT FOR METL TOILET PARTITIONS
Scale 1/8"=1'-0"

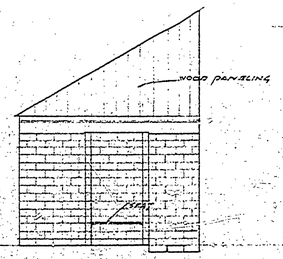

ELEV. TYP. SHOWER
Scale 1/4"=1'-0"

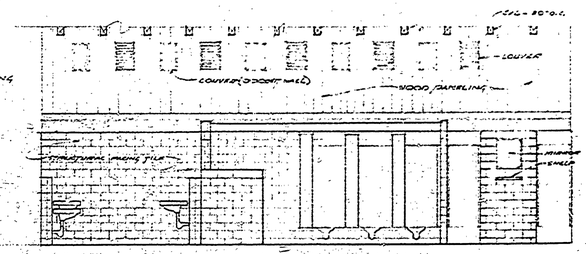

ELEVATION - E. WALL MEN'S TOILET - (WOMEN'S SIDE SIMILAR)
SCALE 1/4"=1'-0"

REVISIONS			
4			
5			
6			

NO.	DATE	BY
1		
2		
3		

APPROVED

	DATE
ARCHITECTURAL	1/13/61
ENGINEERING	1/13/61
LANDSCAPE	1/13/61

	DATE
ARCHITECTURAL	
ENGINEERING	11/26/61
LANDSCAPE	1/13/61

DESIGNED BY
DRAWN BY
CHECKED BY

MICHIGAN
DEPARTMENT OF CONSERVATION
PARKS AND RECREATION DIVISION

ELEVATIONS - SECTIONS
INTERLOCHEN STATE PARK
TOILET AND SHOWER BUILDING #6A

SHEET NO. 5 OF 5

PLAN NO. A-108