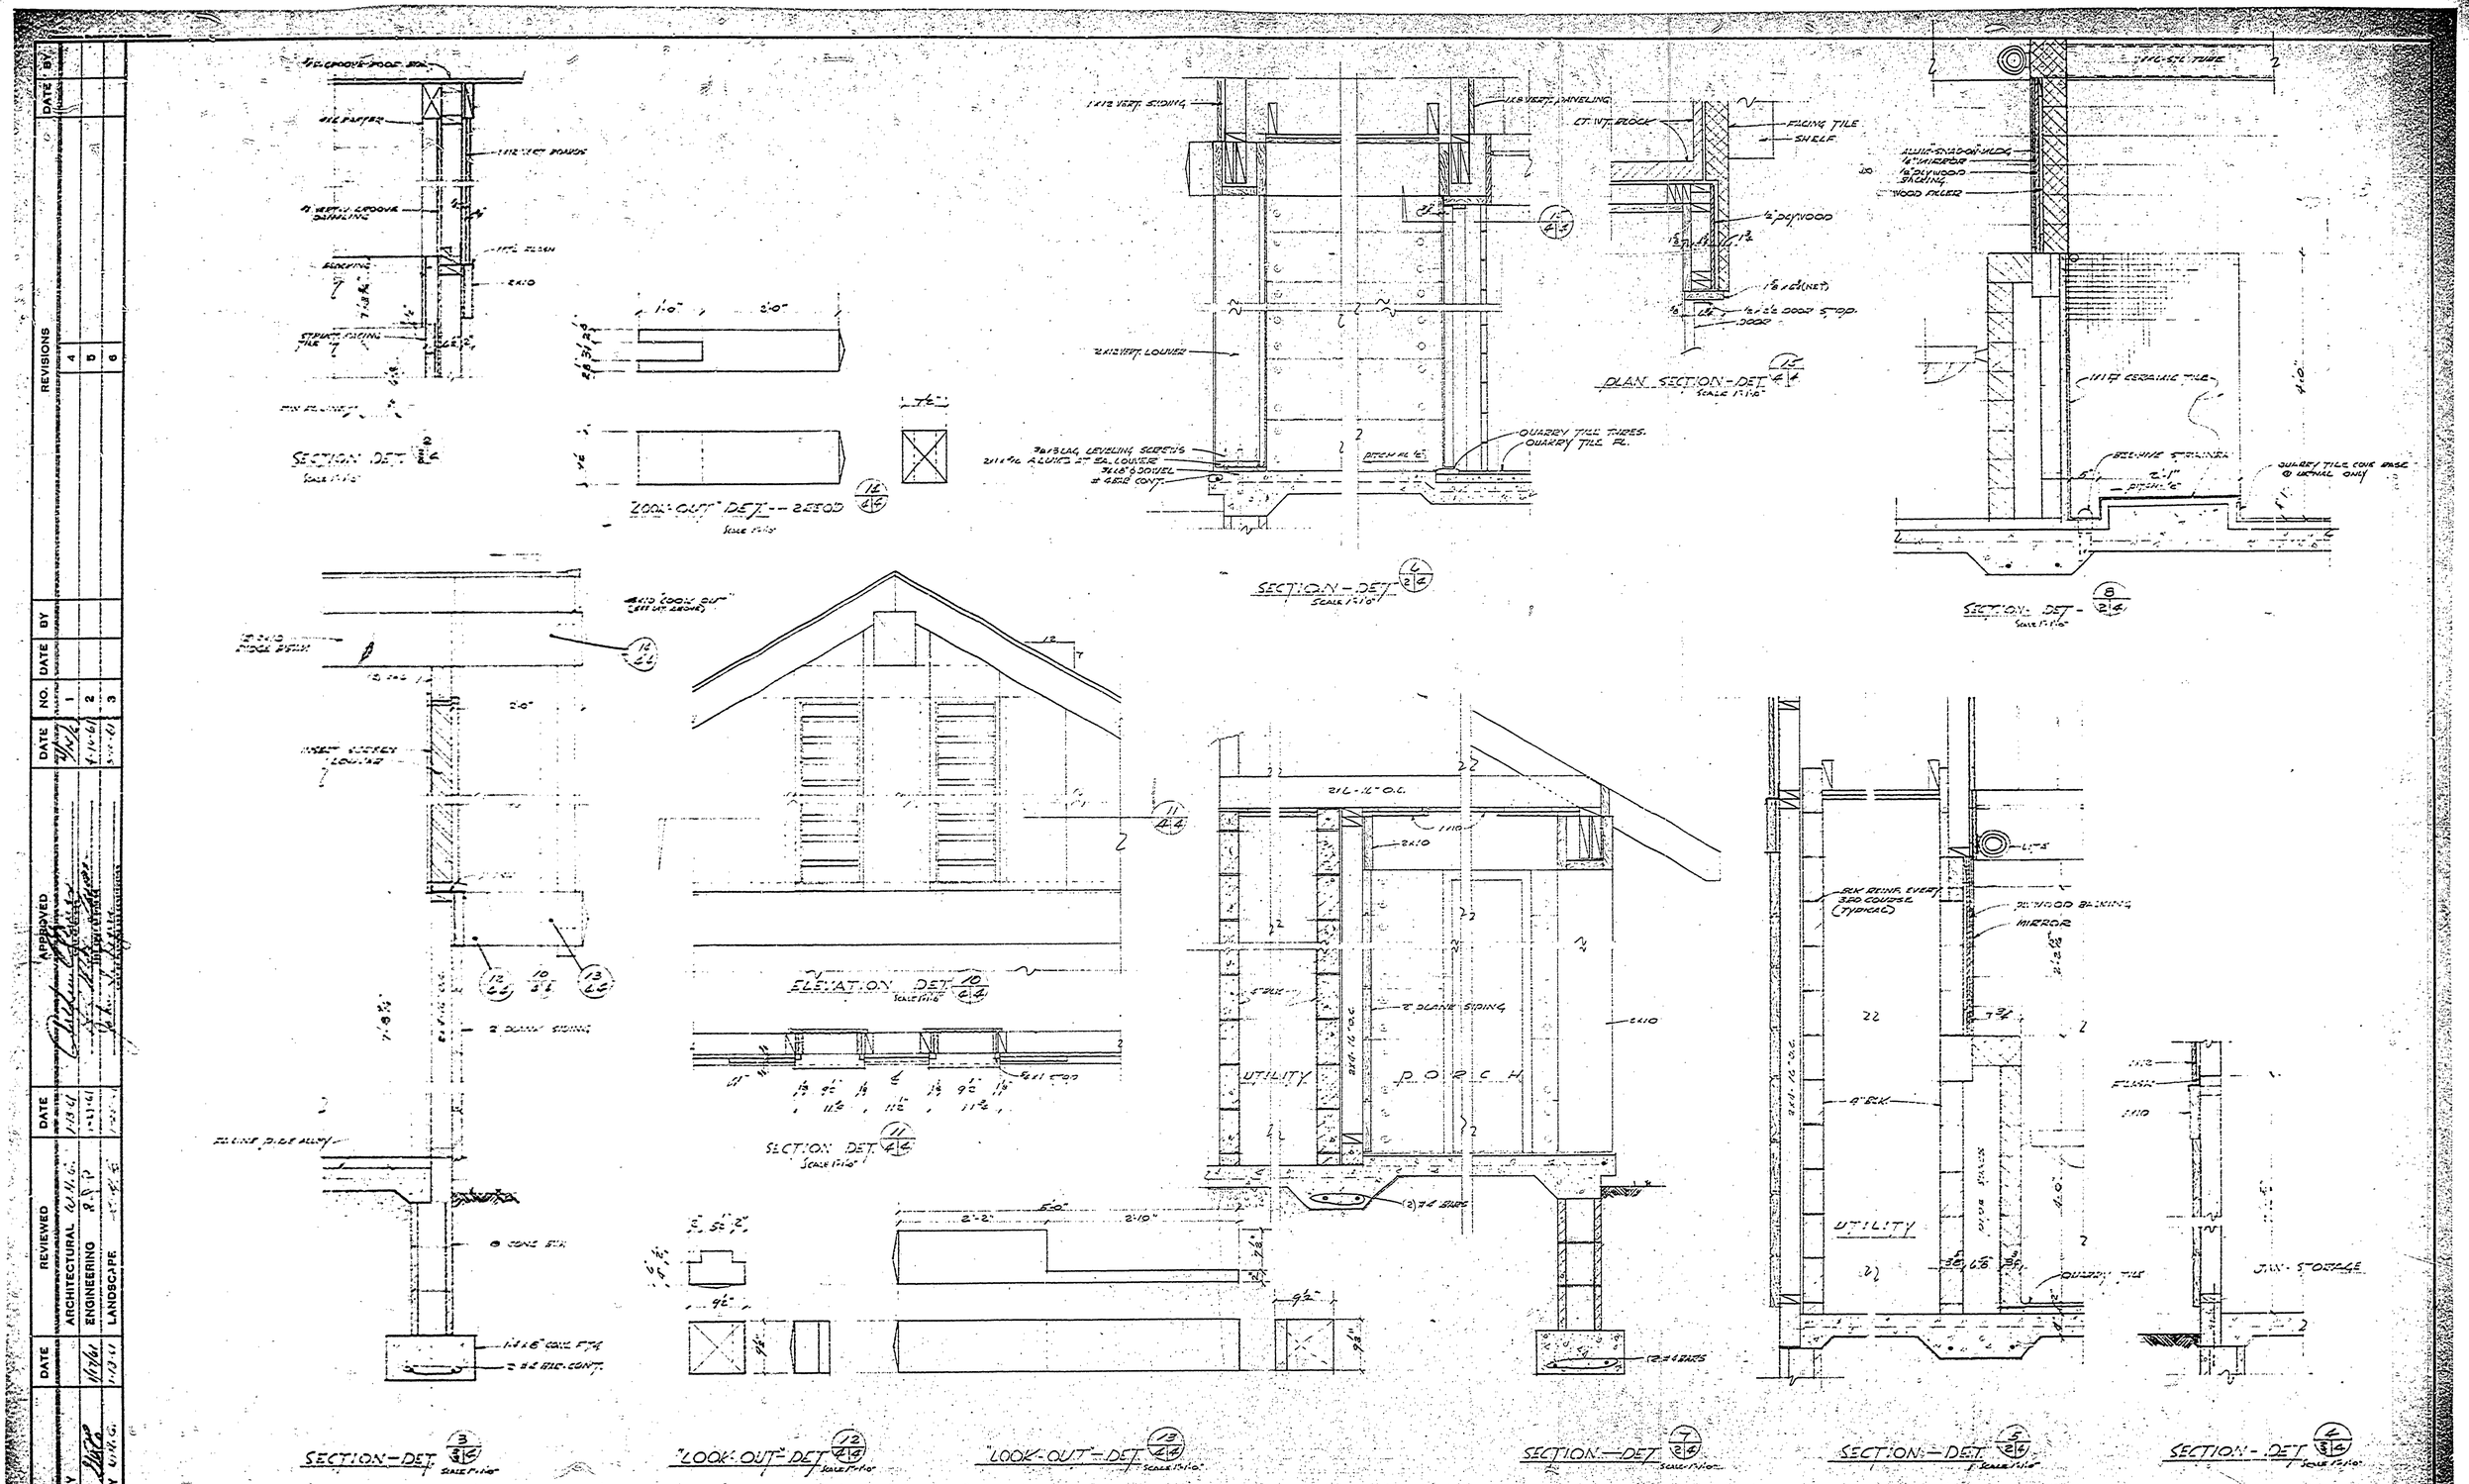

DATE	BY	REVISIONS	DATE	BY
		4		
		5		
		6		

NO.	DATE
1	
2	
3	

		DATE
DESIGNED BY		11/1/61
DRAWN BY		11/6/61
CHECKED BY		11/13/61

REVIEWED		DATE
ARCHITECTURAL		11/13/61
ENGINEERING		11/13/61
LANDSCAPE		

APPROVED

MICHIGAN
DEPARTMENT OF CONSERVATION
PARKS AND RECREATION DIVISION

BUILDING SECTIONS - DETAILS.
INTERLOCHEN STATE PARK
TOILET AND SHOWER BUILDING #8A

SHEET NO. 2 OF 2

PLAN NO. A-102