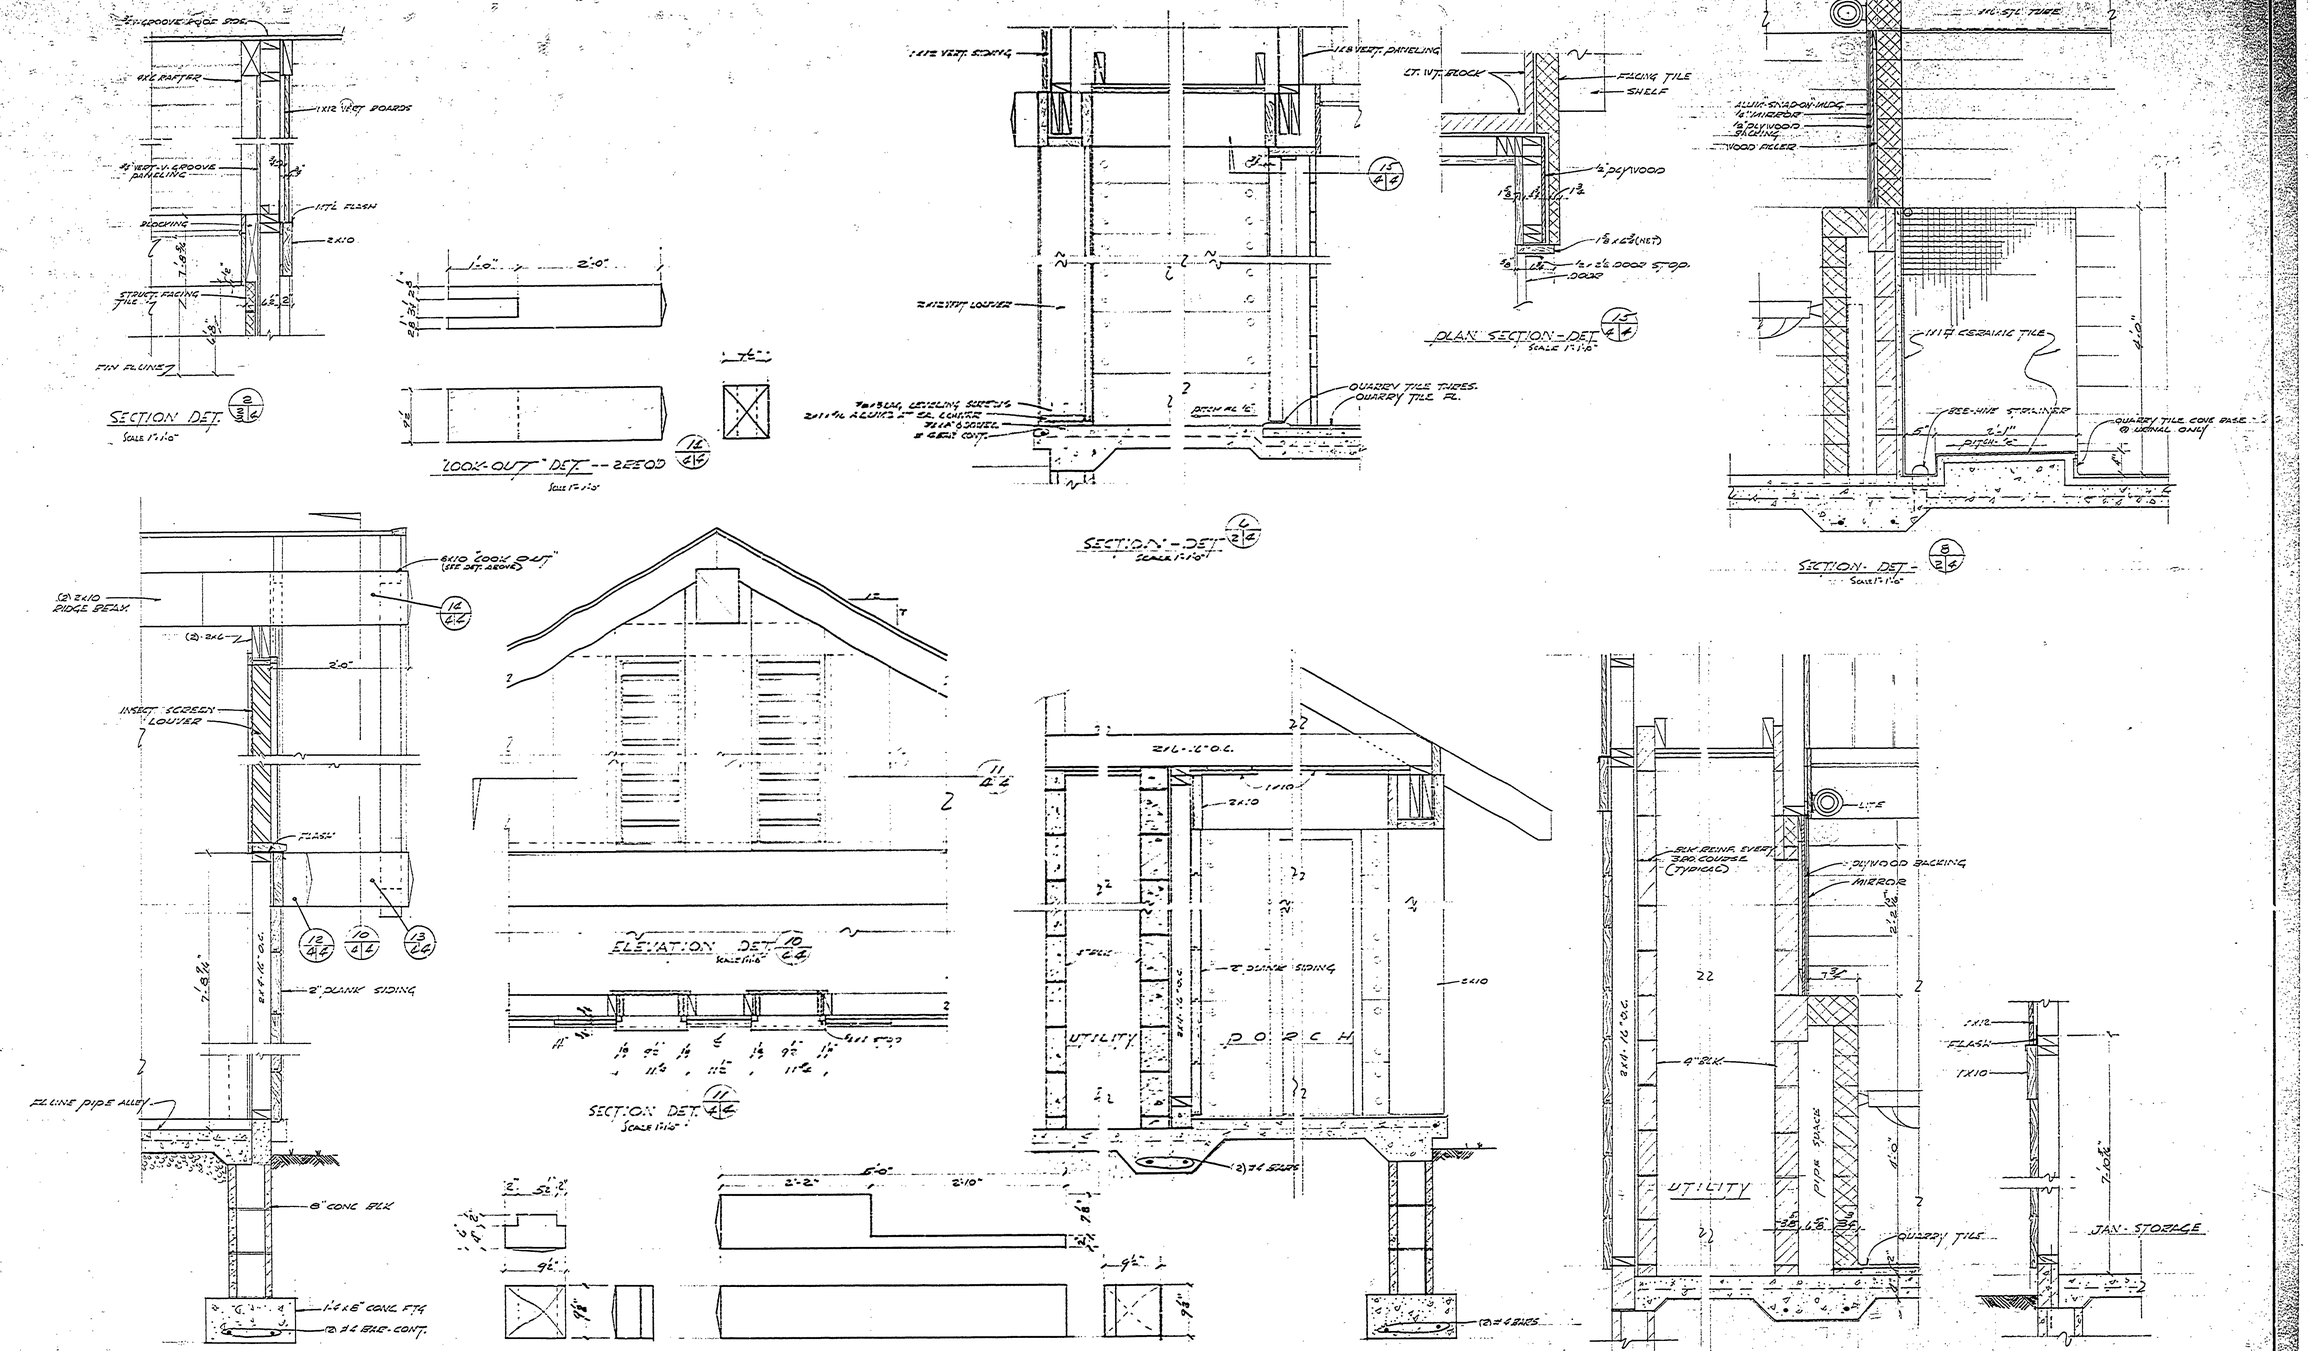

DATE	BY	REVISIONS			
		4	5	6	

NO.	DATE	BY
1		
2	4-10-61	
3	5-10-61	

DATE	APPROVED
1-18-61	Andrew Clarke, Director
1-23-61	Stuart M. Hayes, Assistant Director
1-25-61	John W. Hogan, Chief, Parks and Recreation Division

		DATE
ARCHITECTURAL	W.H.G.	1-18-61
ENGINEERING	S.J.P.	1-23-61
LANDSCAPE	A.W.G.	1-25-61

		DATE
DESIGNED BY		
DRAWN BY		11-9-61
CHECKED BY	W.H.G.	1-18-61

MICHIGAN
DEPARTMENT OF CONSERVATION
PARKS AND RECREATION DIVISION

BUILDING SECTIONS - DETAILS.

INTERLOCHEN STATE PARK
TOILET AND SHOWER BUILDING #6A

SHEET NO. 4 OF 5

PLAN NO. D-108