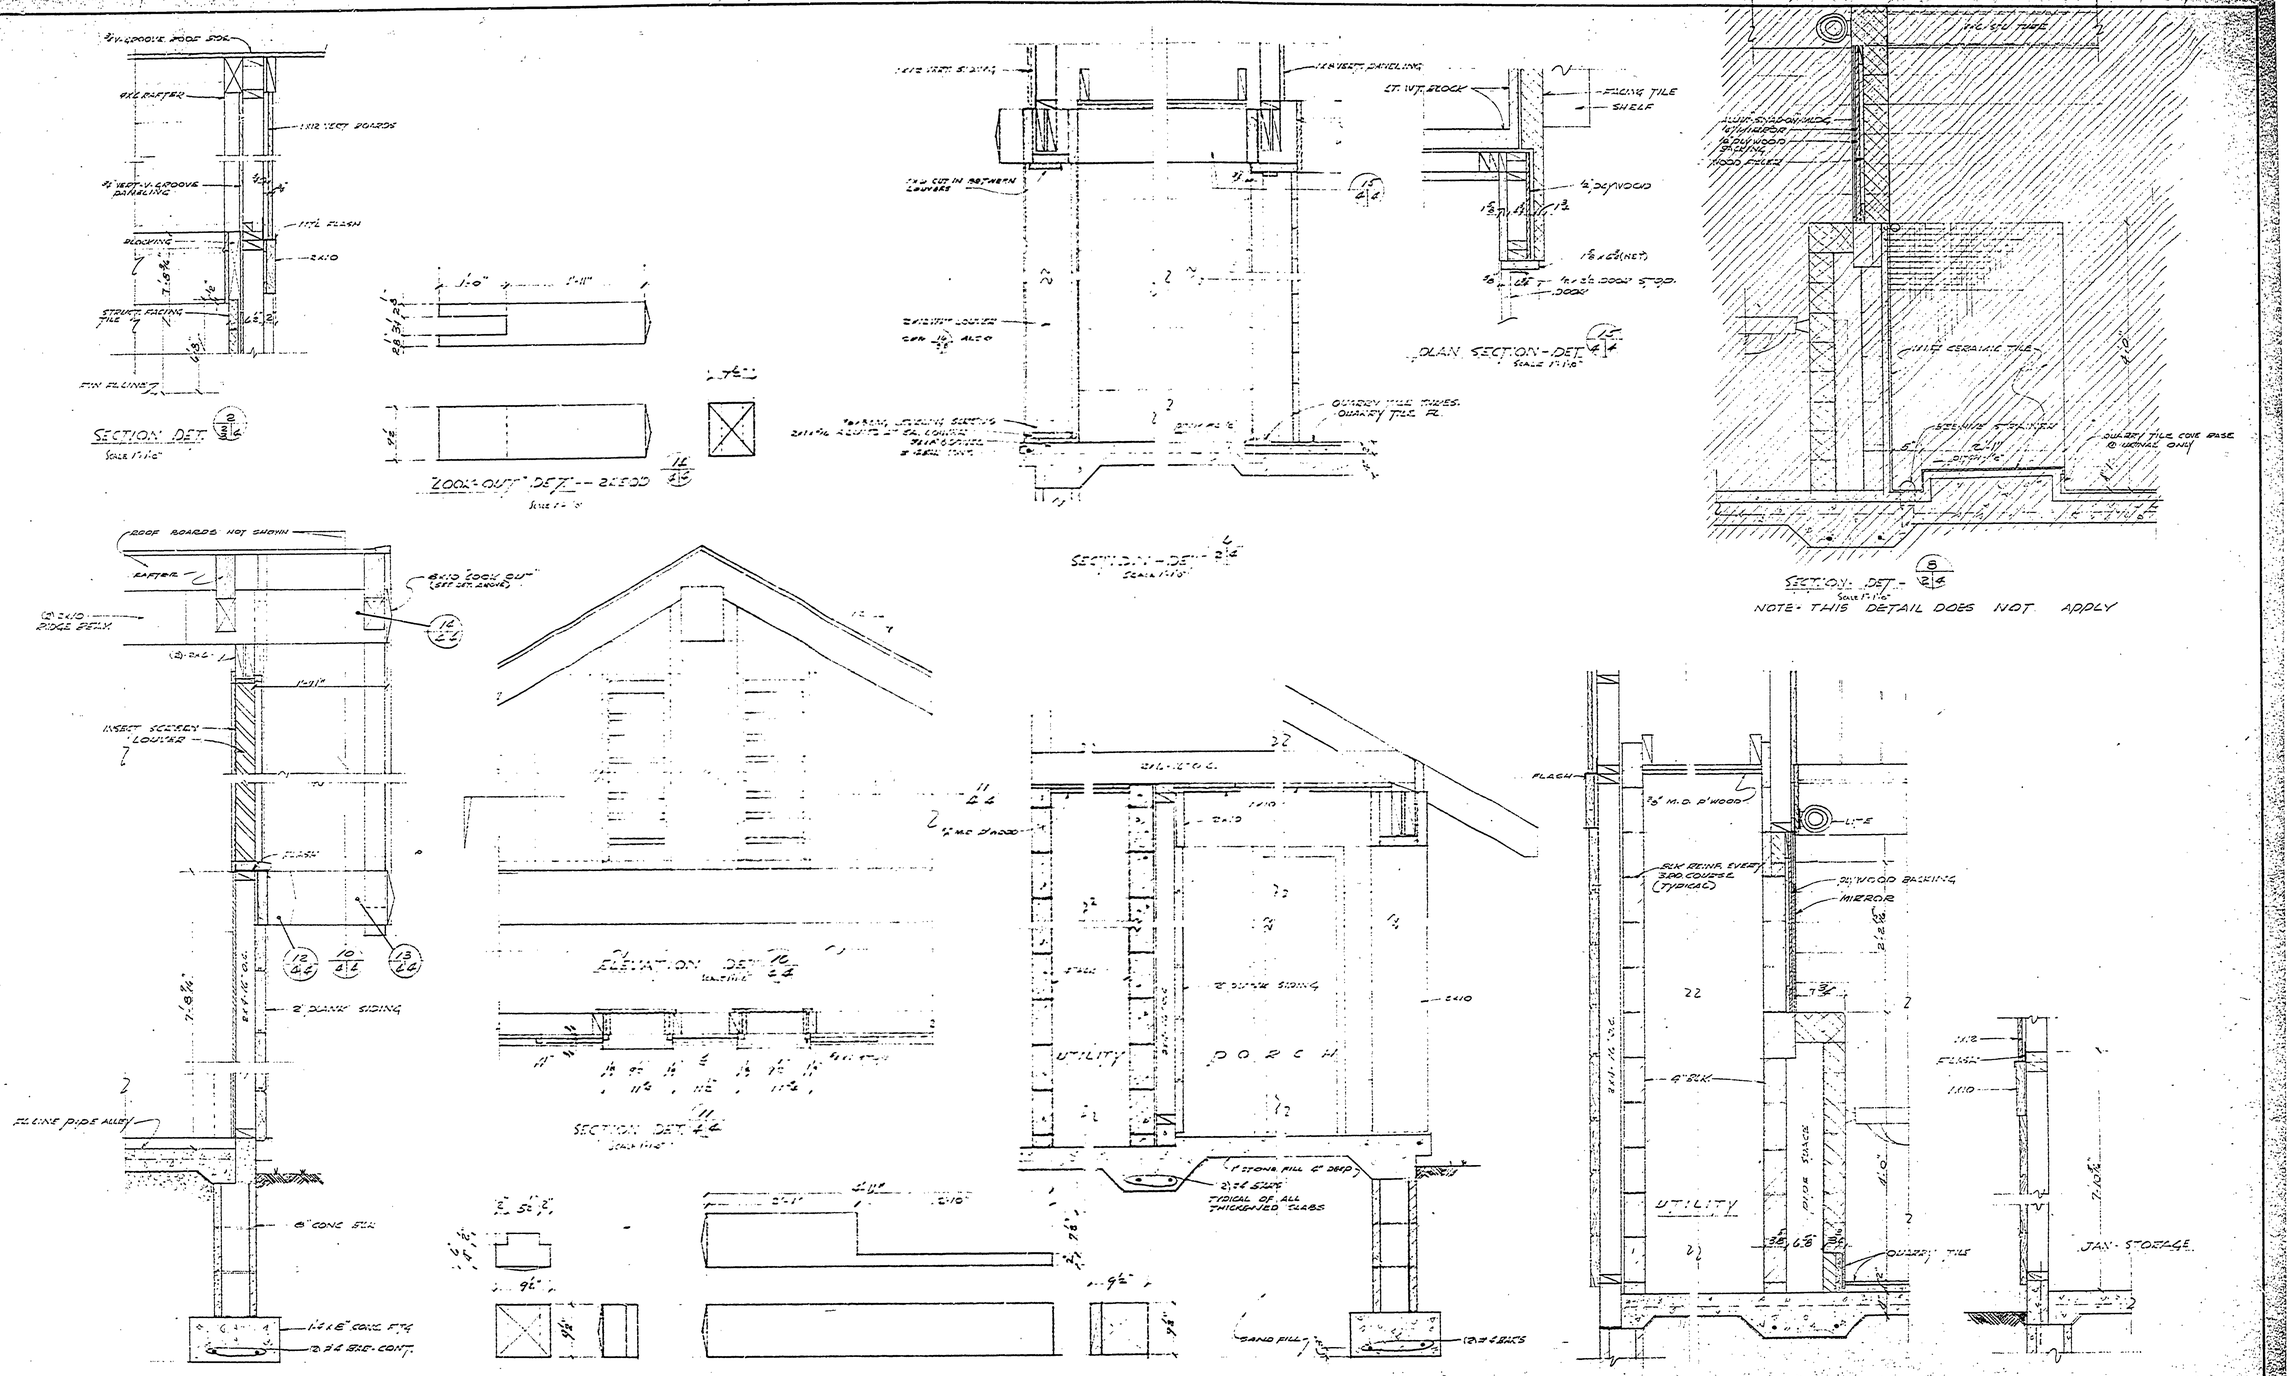

DATE	BY	DATE	BY

REVISIONS

DATE	NO.	DATE	NO.
11-16-62	1		4
	2		5
12-13-62	3		6

APPROVED

		DATE
ARCHITECTURAL	[illegible]	11-13-62
ENGINEERING	[illegible]	11-13-62
LANDSCAPE	[illegible]	11-13-62

		DATE
DESIGNED BY	[illegible]	11/6/62
DRAWN BY	[illegible]	
CHECKED BY	[illegible]	

MICHIGAN
DEPARTMENT OF CONSERVATION
PARKS AND RECREATION DIVISION

BUILDING SECTIONS - DETAILS

INTERLOCHEN STATE PARK
TOILET AND SHOWER BUILDING #80

SHEET NO. 4 OF 6

PLAN NO. A-109