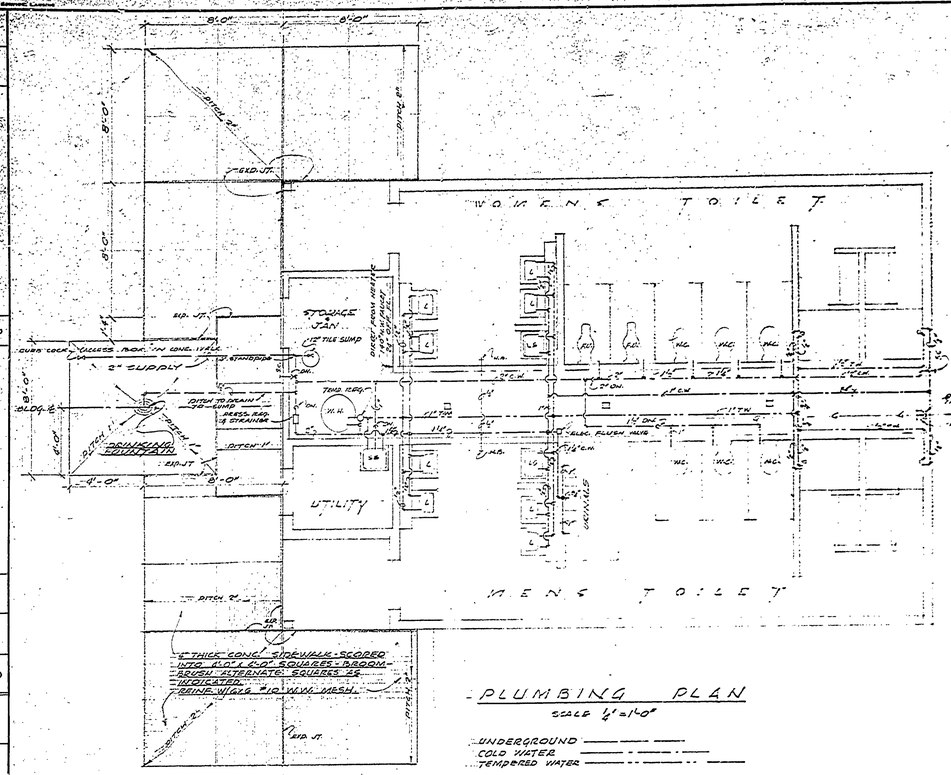

PLUMBING PLAN

SCALE 1/4"=1'-0"

UNDERGROUND
COLD WATER
TEMPERED WATER

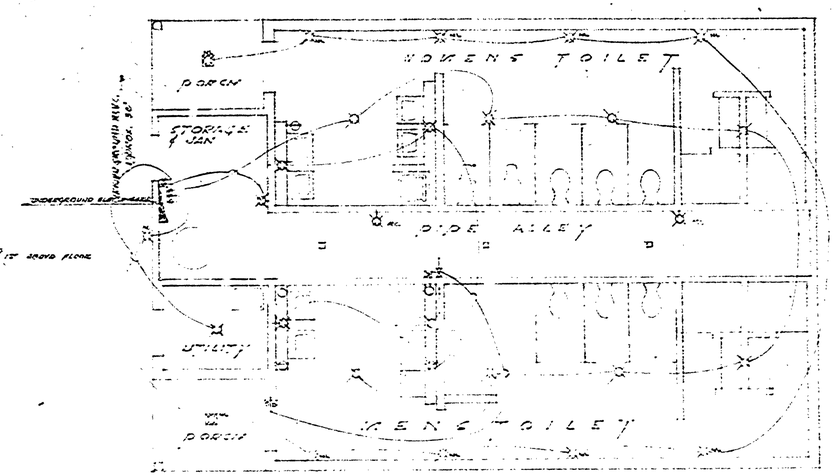

ELECTRICAL PLAN

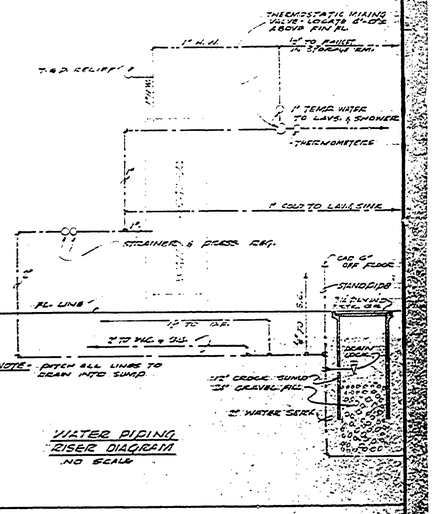

WATER PIPING RISER DIAGRAM

NO SCALE

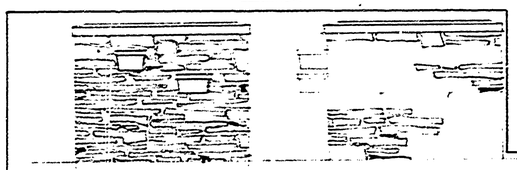

WATER STATION ELEVATIONS

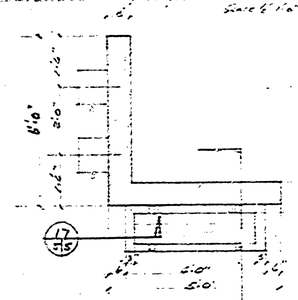

PLAN SECTION-WATER STATION

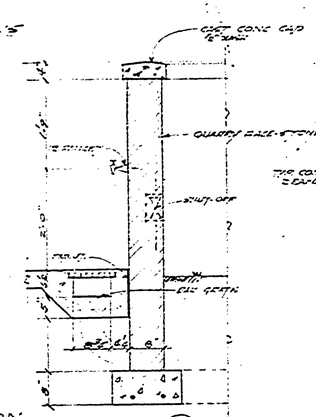

SECTION DET.

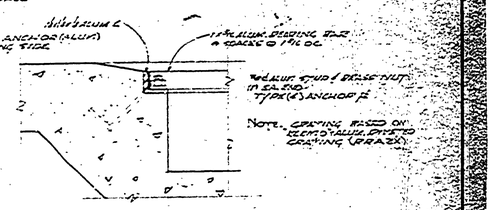

SECTION DET.

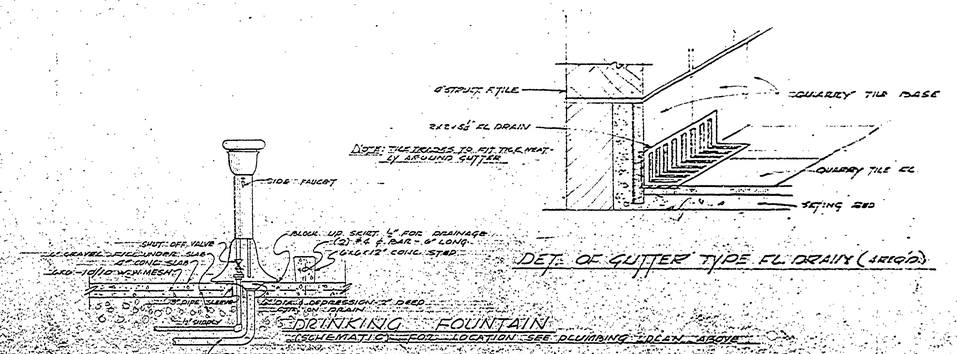

DET. OF GUTTER TYPE FL. DRAIN (SEE PLAN)

DRINKING FOUNTAIN

(SCHEMATIC) FOR LOCATION SEE PLUMBING PLAN ABOVE

NOTE: THESE DETAILS NOT IN CONTRACT

REVISIONS			
NO.	DATE	BY	
1			
2			
3			
4			
5			
6			

		DATE	REVIEWED	DATE
DESIGNED BY			ARCHITECTURAL	11-22-62
DRAWN BY			ENGINEERING	11-28-62
CHECKED BY			LANDSCAPE	11-22-62

APPROVED

STATE OF MICHIGAN
DEPARTMENT OF CONSERVATION
DIVISION OF PARKS

MICHIGAN
DEPARTMENT OF CONSERVATION
PARKS AND RECREATION DIVISION

ELECTRICAL - PLUMBING - DETAILS

INTERLOCHEN STATE PARK
TOILET AND SHOWER BUILDING #8D

SHEET NO. 6 OF 6

PLAN NO. A-309