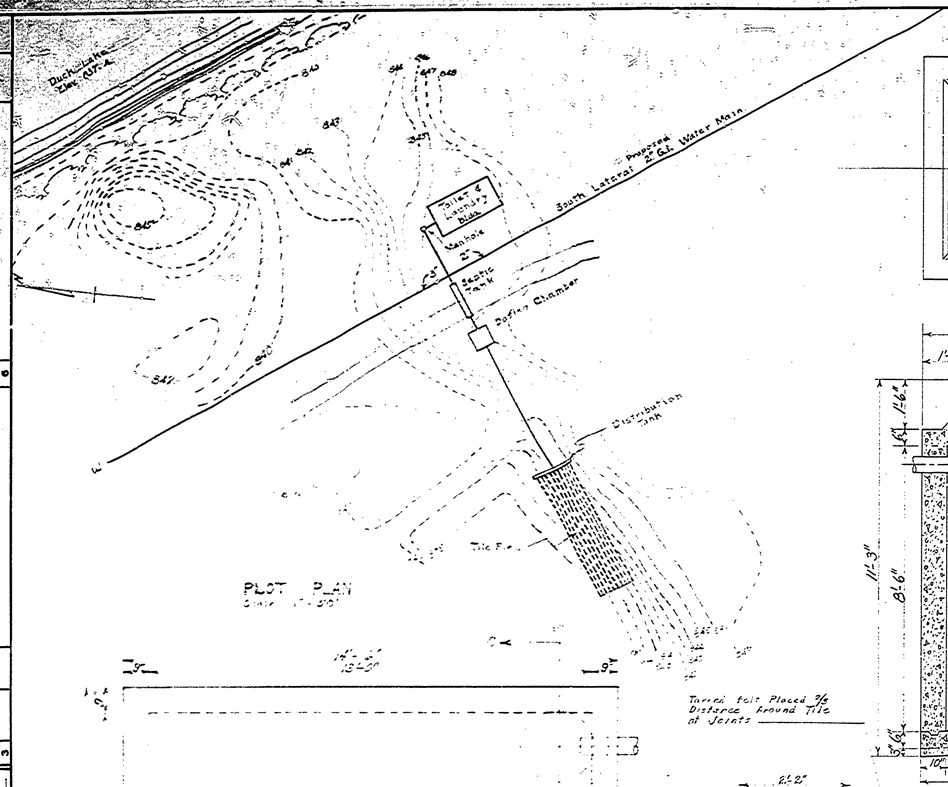

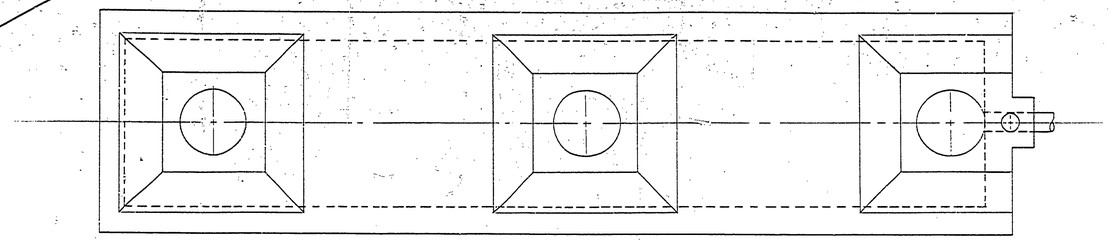

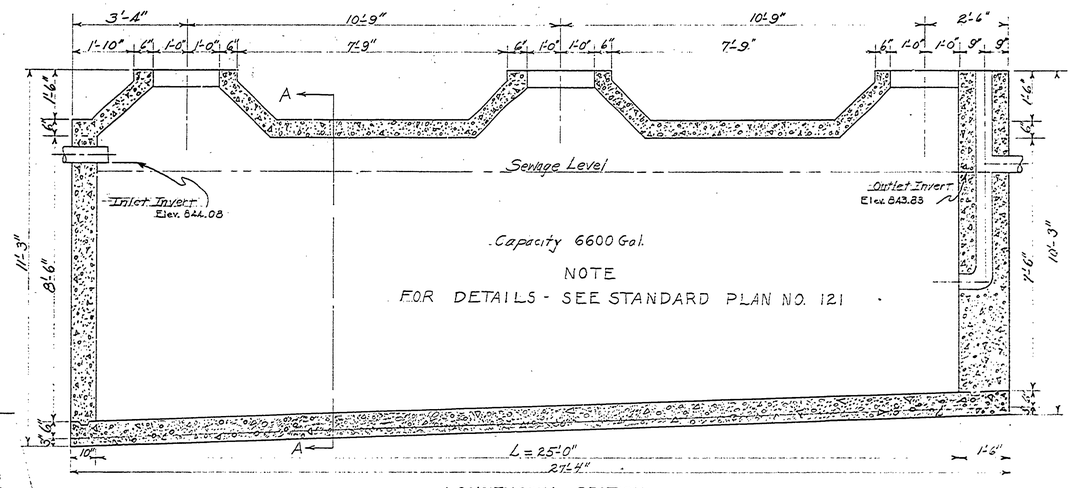

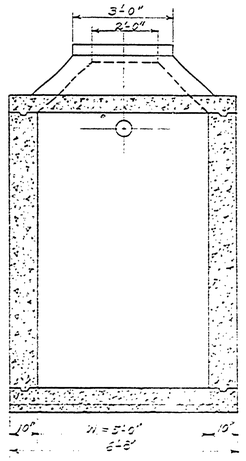

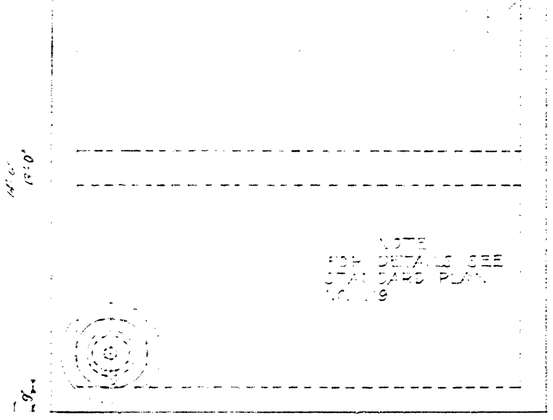

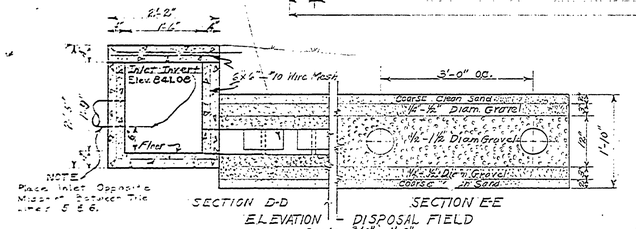

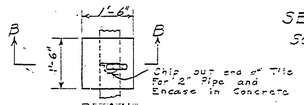

SEPTIC TANK
Scale 1/2" = 1'-0"

NOTE.
Place Vents at End
of Field Bed Between
2nd & 3rd Line From
Out Side Edge.
Total of 2 Vents.

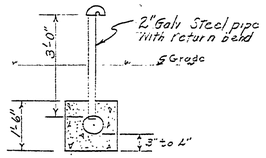

VENT DETAIL
Scale 1/2" = 1'-0"

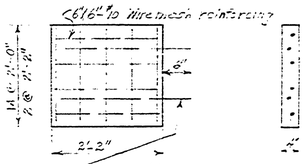

DISTRIBUTION BOX COVER
Scale 3/4" = 1'-0"

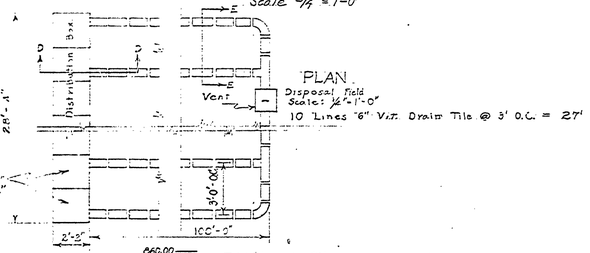

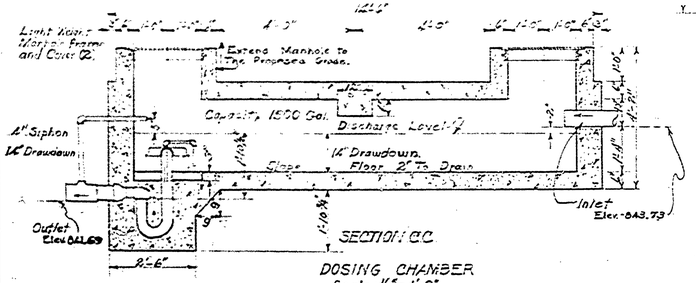

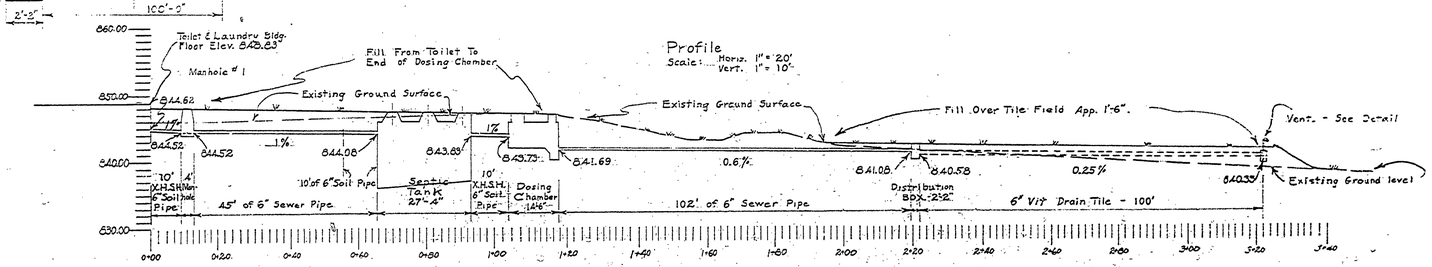

REVISIONS			
NO.	DATE	BY	
1			4
2			5
3			6

APPROVED BY — ASSISTANT CHIEF IN CHARGE OF DESIGN — DATE 1-2-57

REVIEWED BY SECTIONS		DATE
ARCHITECTURAL	J.T.R.	1-2-57
ENGINEERING	H.C.M.	28 Dec 56
LANDSCAPE	J.T.R.	1-2-57

DRAWN BY N. D. H.
TRACED BY N. Hopper
CHECKED BY R.J.B.
DATE 12-14-56

MICHIGAN
DEPARTMENT OF CONSERVATION
PARKS AND RECREATION DIVISION

INTERLOCHEN STATE PARK
SOUTH CAMP GRD. T. L. & S. BLDG.
SEWAGE DISPOSAL SYSTEM

SHEET NO. 1 OF 3

PLAN NO. E-108