STEEL CURB DETAILS

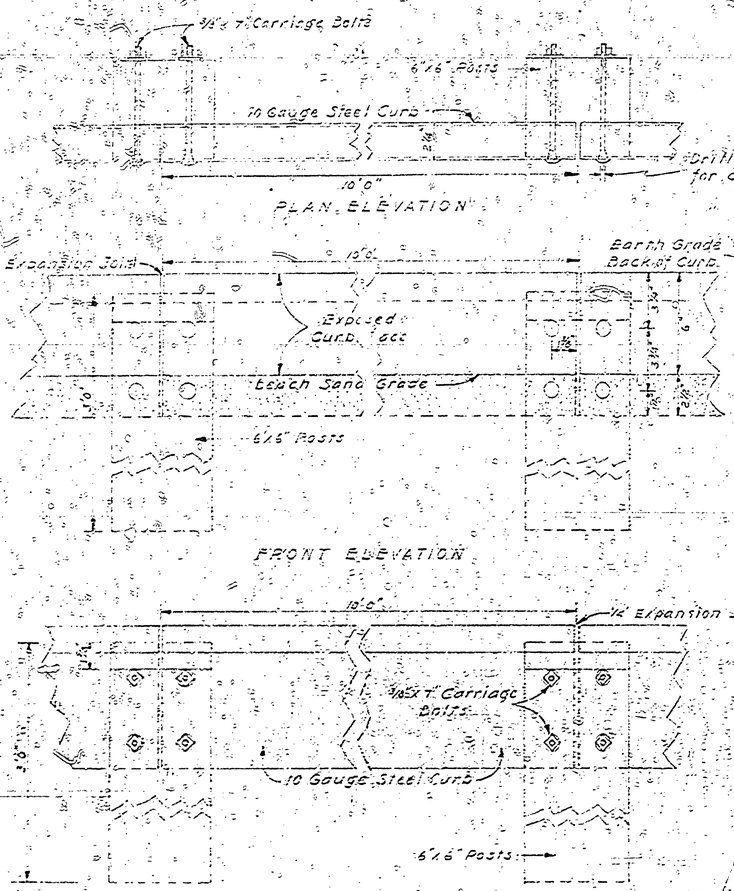

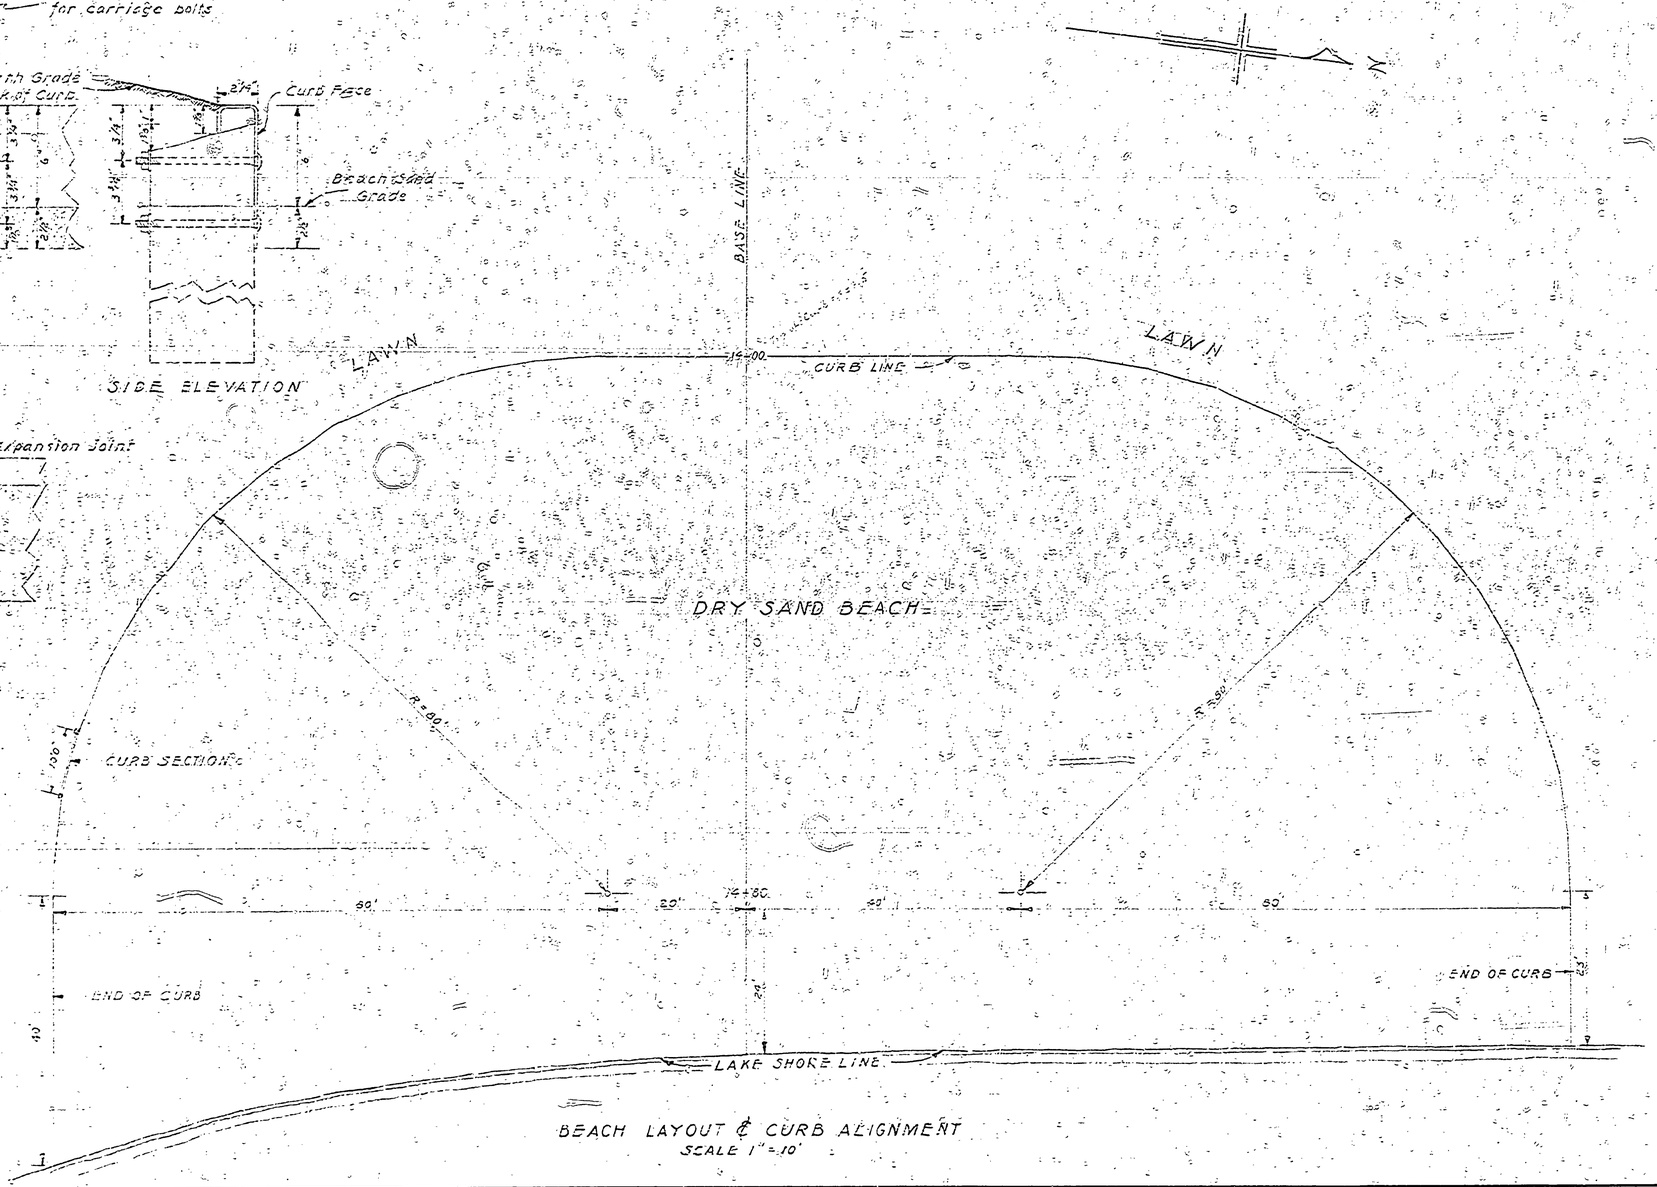

NOTE 1. Steel curb to be treated before placing with one coat of Wilbur - Williams Machine Tool Gray Rustrust paint #251 or equal.
2. Dip treat posts in a 5% solution of pentachlorophenol permitting wood to thoroughly absorb preservative. All post cuts should be made and bolt holes drilled before dip treating.

MATERIAL REQUIRED
34 Pcs. Steel curb in 10' lengths
35 " 6"x6"x8' wood posts (treated)
140 " 9/16"x7" Galv. Carriage bolts, nuts & washers
20 Gal. 5% Solution of Pentachlorophenol

DRAWN BY	L.M.C.		
TRACED BY	L.M.C.		
CHECKED BY	J.L.R.		
DATE	7-29-53		

REVIEWED BY SECTIONS		DATE
ARCHITECTURAL	J.L.R.	7-29-53
ENGINEERING	L.M.C.	7-29-53
LANDSCAPE	J.L.R.	7-29-53

APPROVED BY: [signature]
ASSISTANT CHIEF IN CHARGE OF DESIGN, DATE 7-30-53

NO.	DATE	BY
1		
2		
3		
4		
5		
6		

REVISIONS

SCALE - AS SHOWN

MICHIGAN
DEPARTMENT OF CONSERVATION
PARKS AND RECREATION DIVISION

INTERLOCHEN STATE PARK
STEEL CURB CONSTRUCTION DETAILS

SHEET NO. 1 OF 1

PLAN NO. L-106