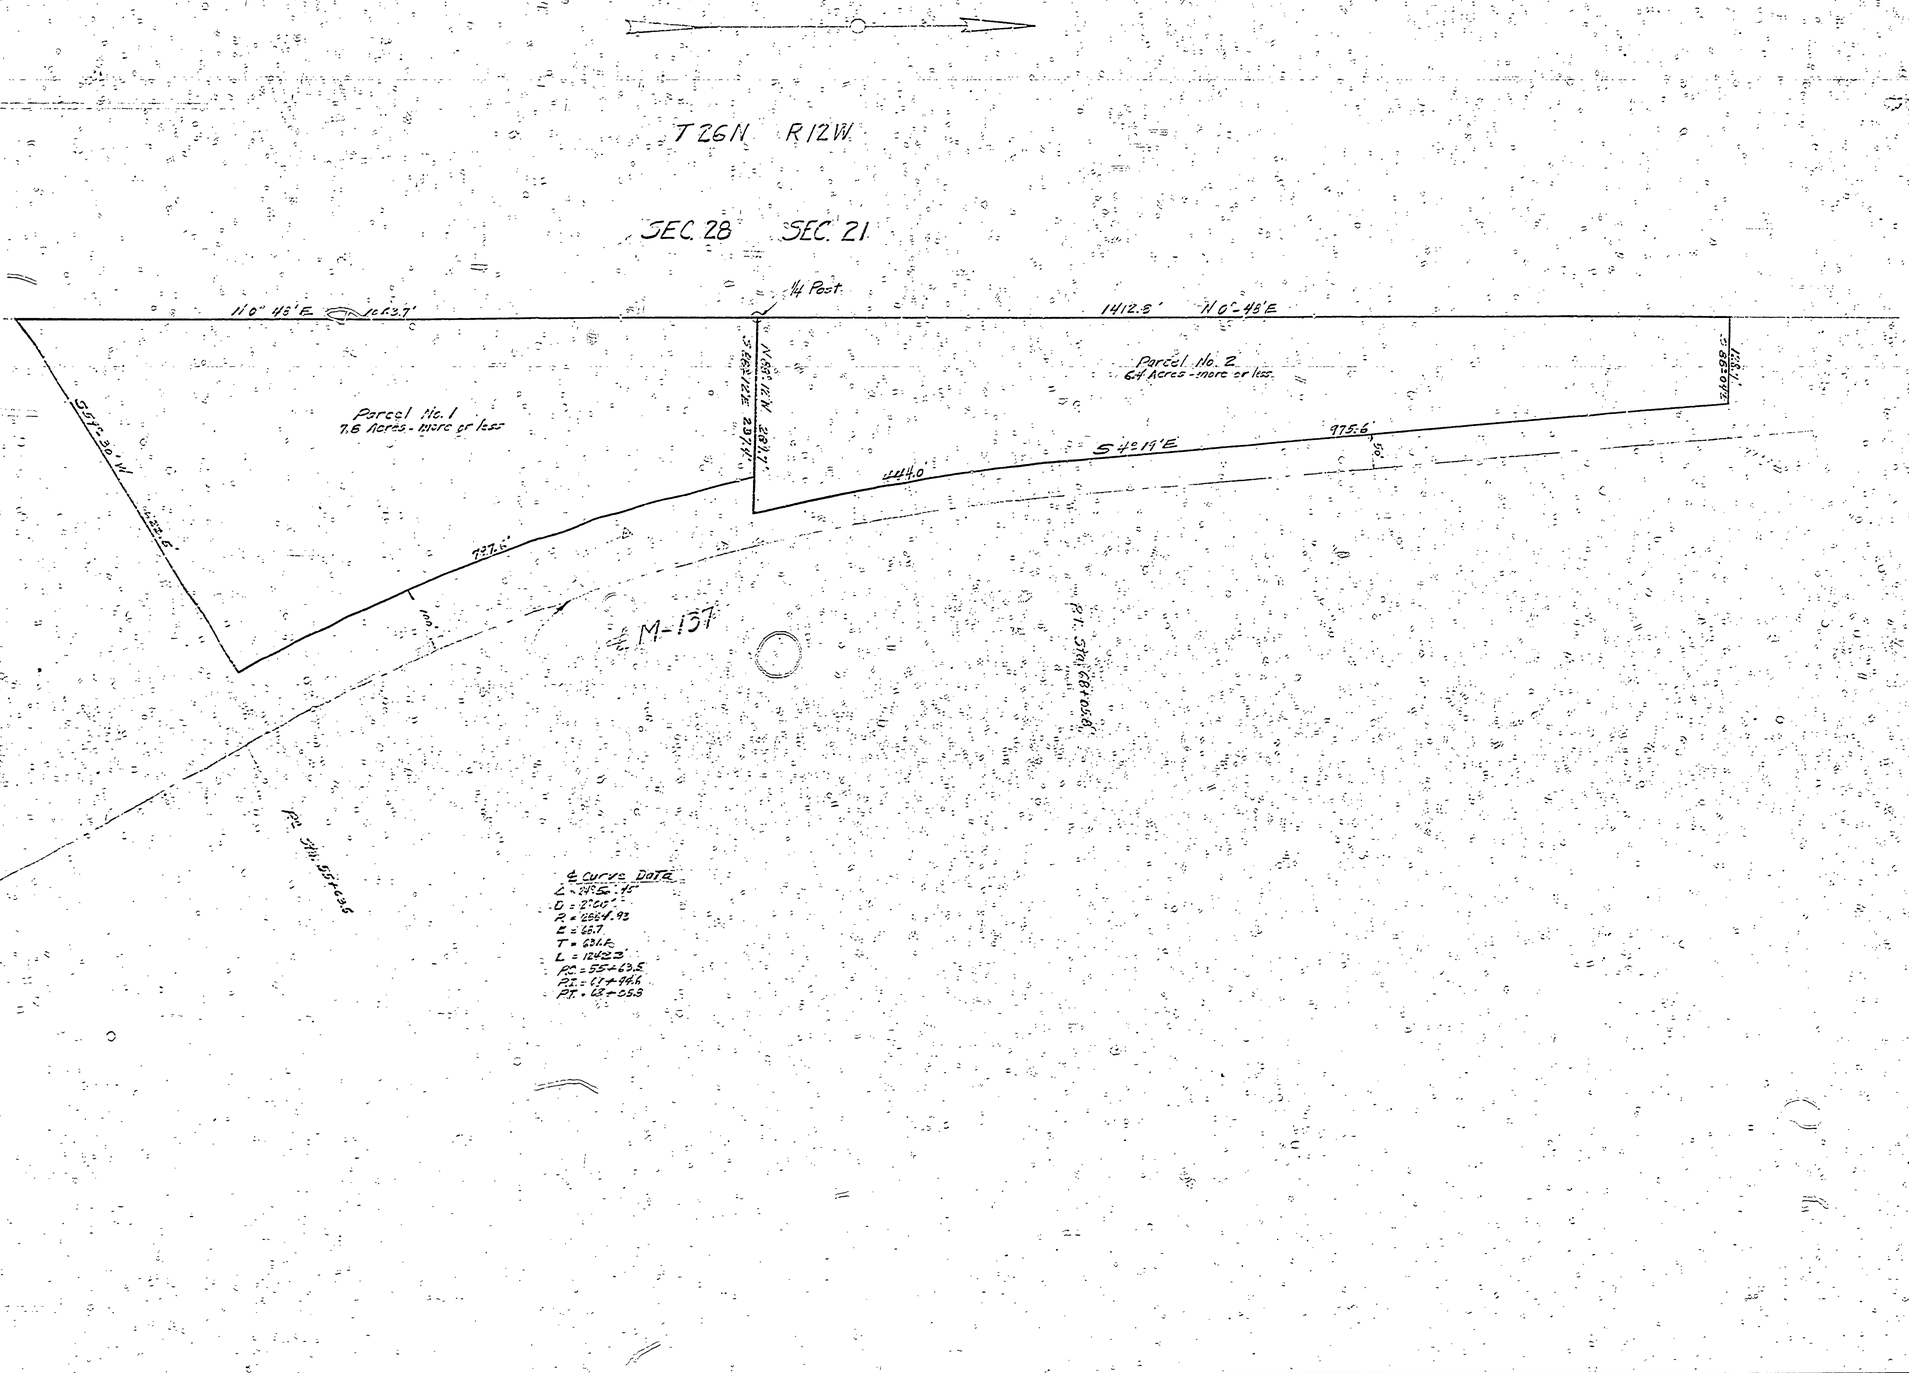

REVISIONS					
NO.	DATE	BY		DATE	BY
1			4		
2			5		
3			6		

APPROVED BY

ASSISTANT CHIEF IN CHARGE OF DESIGN DATE

REVIEWED BY SECTIONS	DATE
ARCHITECTURAL	
ENGINEERING	
LANDSCAPE	

DRAWN BY
TRACED BY
CHECKED BY
DATE 11/30/59

MICHIGAN
DEPARTMENT OF CONSERVATION
PARKS AND RECREATION DIVISION

INTERLOCHEN STATE PARK
NATIONAL MUSIC CAMP EXCHANGE
Scale 1" = 100'

SHEET NO. 1 OF 1

PLAN NO. R-3