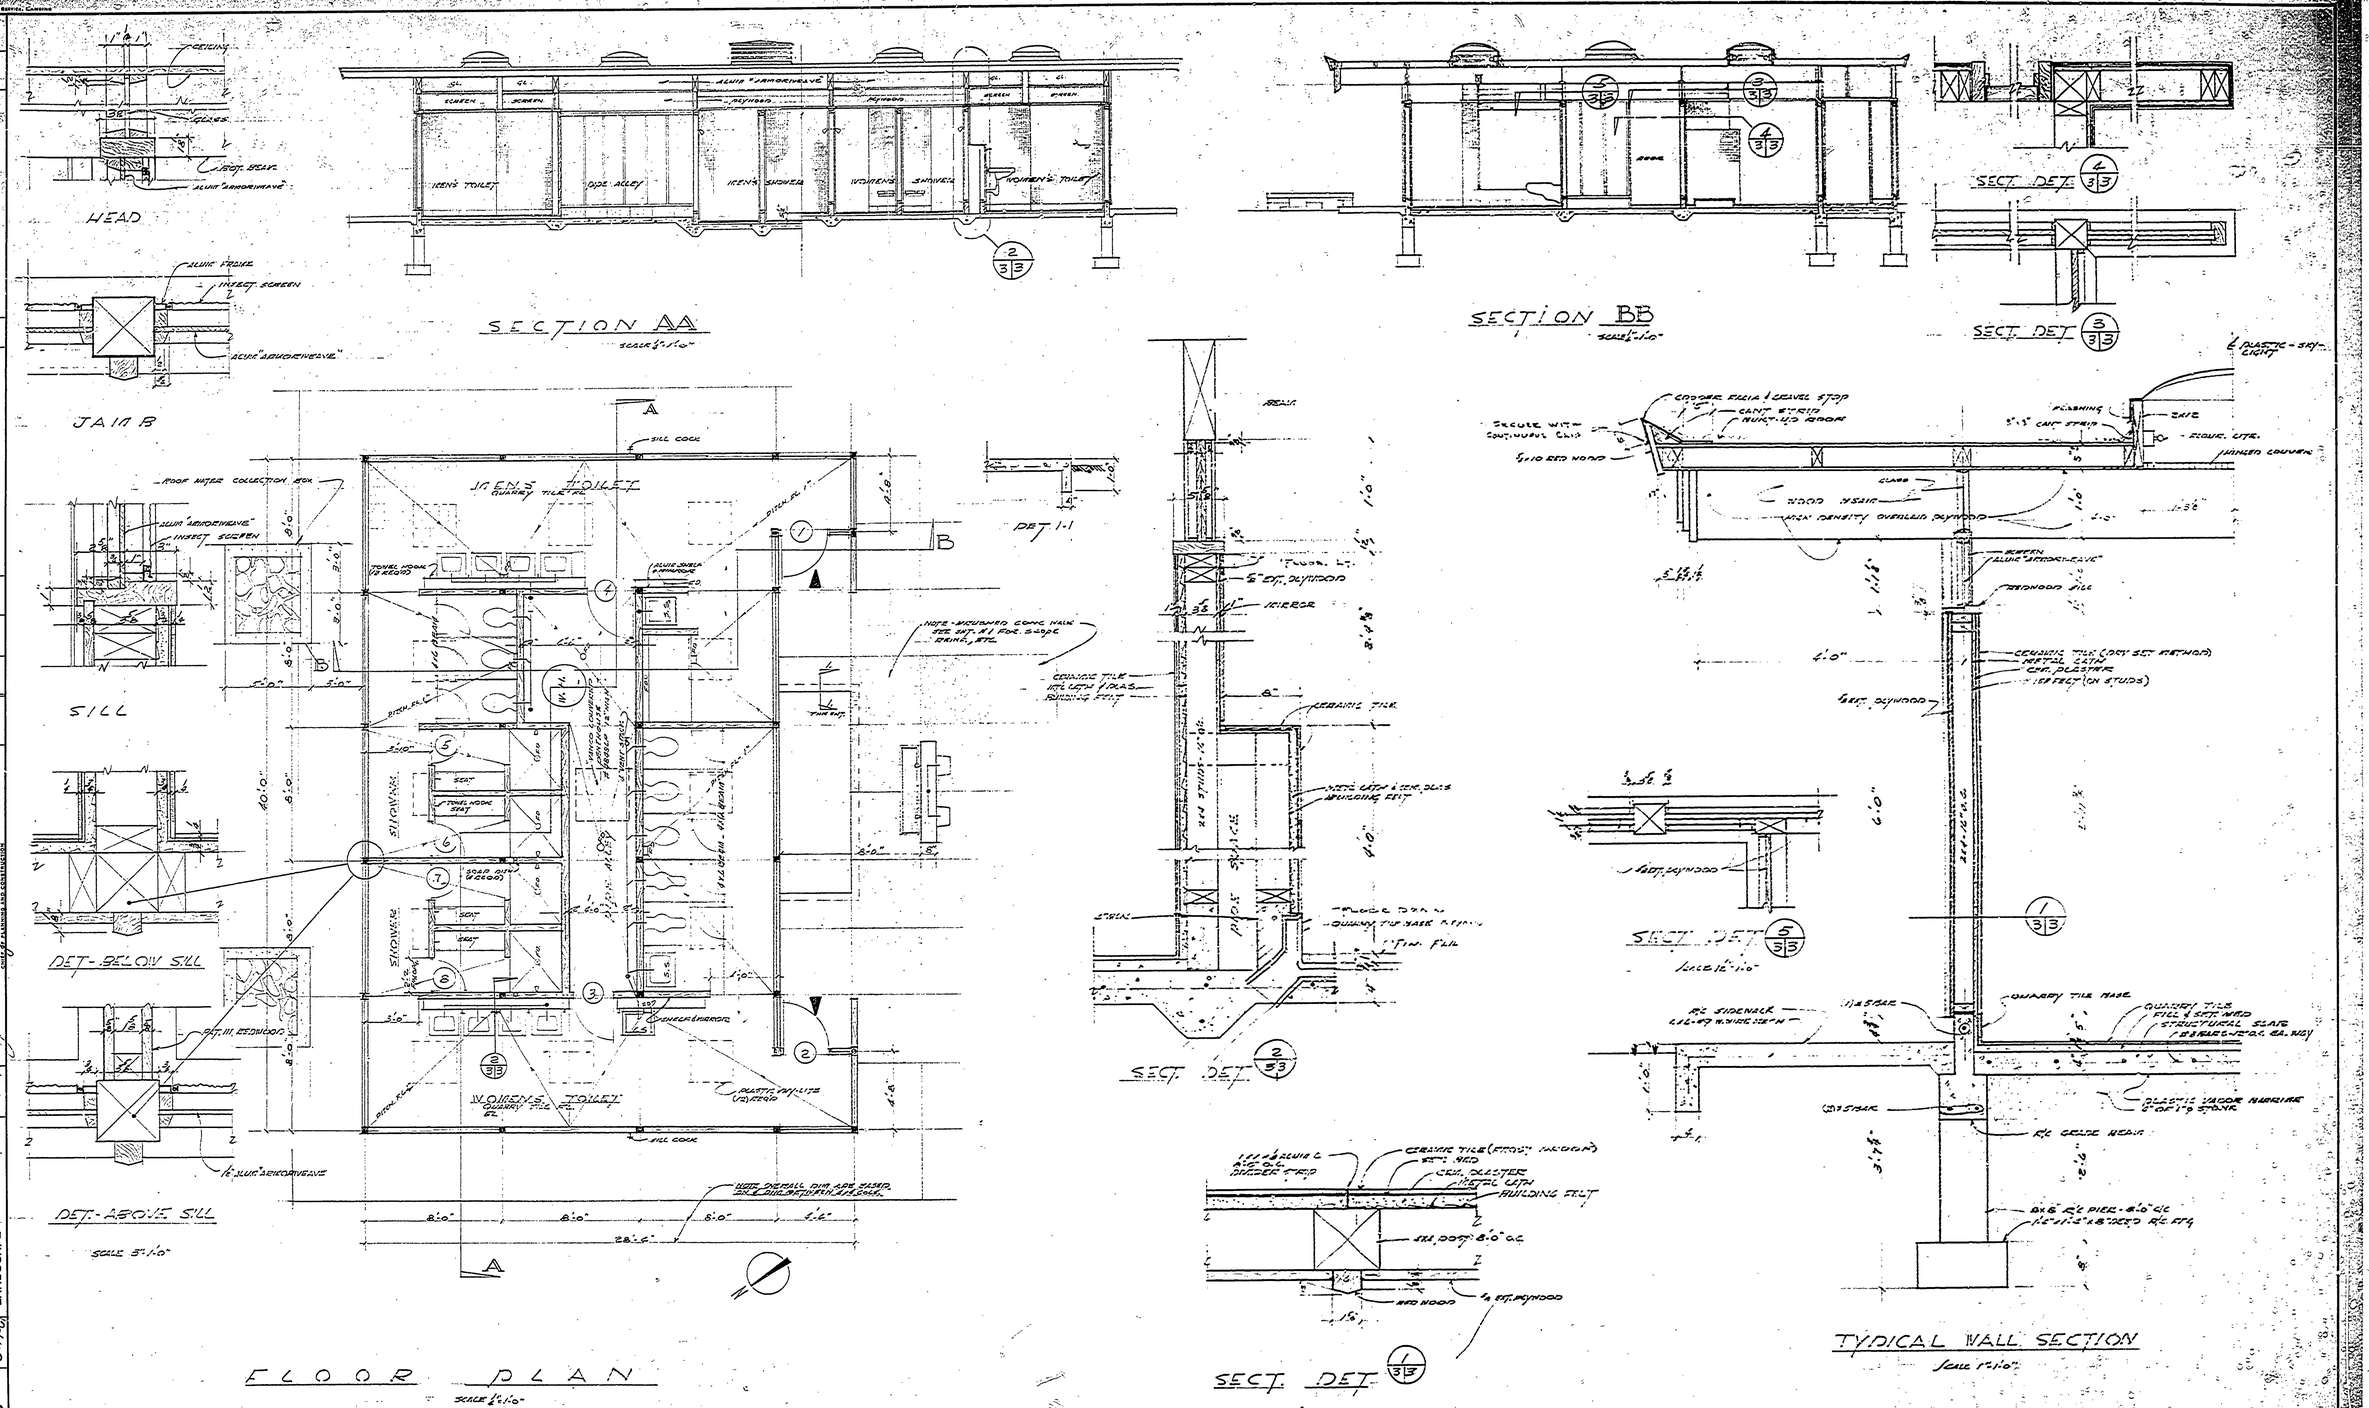

DATE	NO.	DATE	BY	REVISIONS	DATE	BY
	1			4		
	2			5		
	3			6		

	DATE	REVIEWED	DATE
ARCHITECTURAL	8-17-61		
ENGINEERING			
LANDSCAPE	8-17-61		

APPROVED
CHIEF, PLANNING AND CONSTRUCTION
CHIEF, DIVISION OF DESIGN

DESIGNED BY
DRAWN BY
CHECKED BY

MICHIGAN
DEPARTMENT OF CONSERVATION
PARKS AND RECREATION DIVISION

FLOOR PLAN - SECTIONS - DETAILS

D. H. HOEFT STATE PARK
TOILET & SHOWER BUILDING #58

SHEET NO. 3 OF 4

PLAN NO. A-105