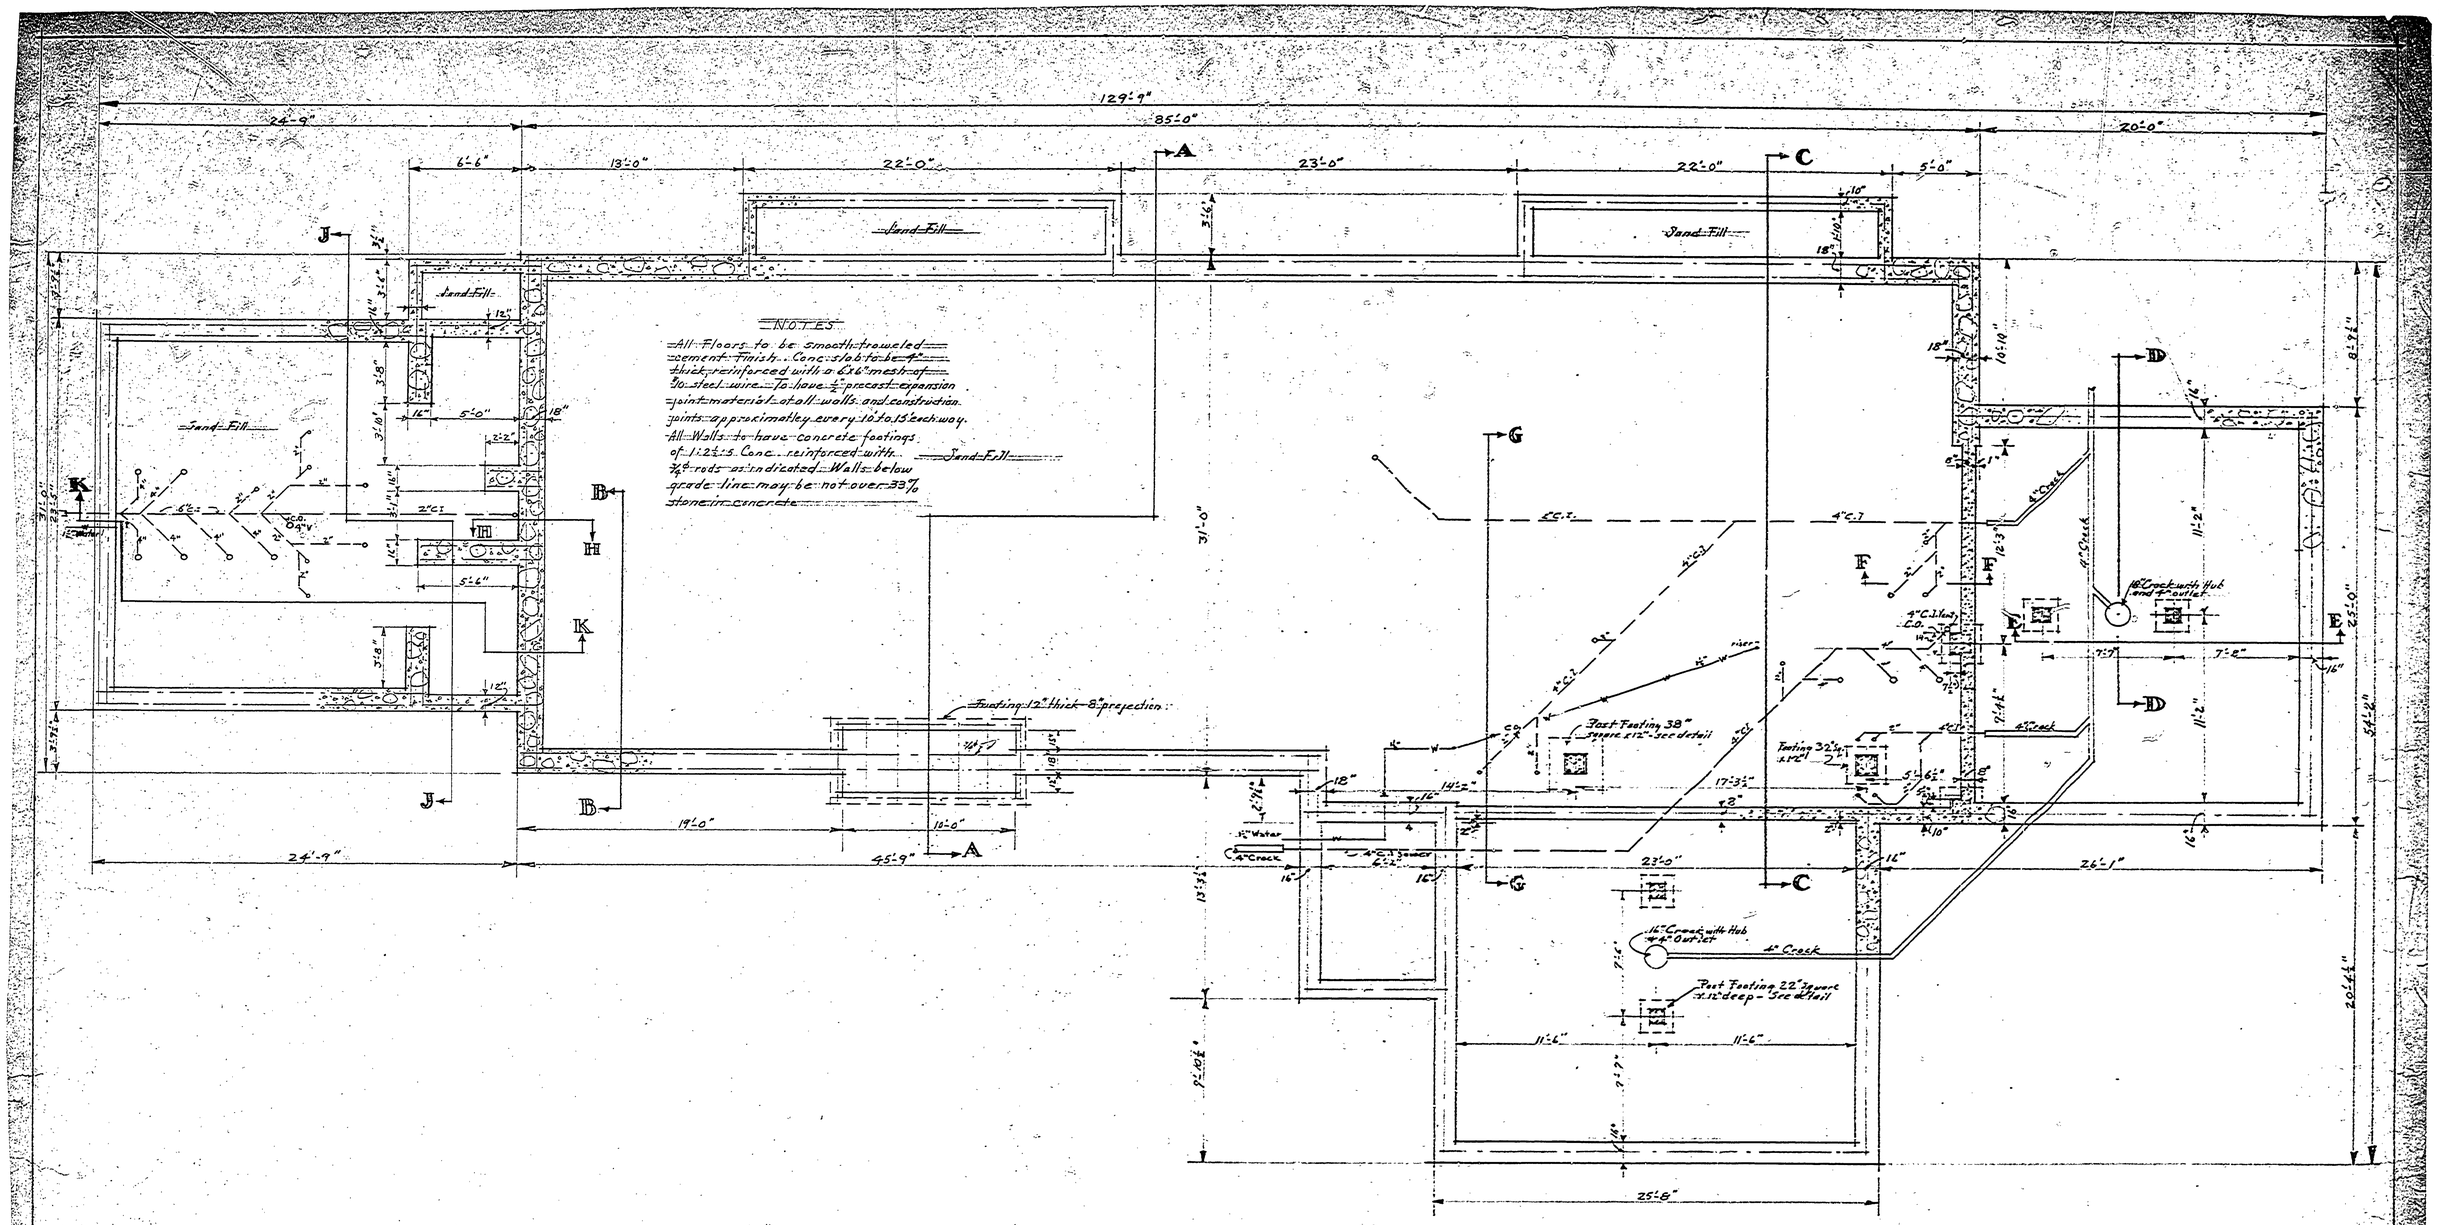

FOUNDATION PLAN

Scale ¼" = 1'-0"

INSURANCE No. 3

COMBINATION BUILDING FOR HOTEL STATE PARK

Symbol	Number
	1C

Drawn by F.D.H.

A-102

2