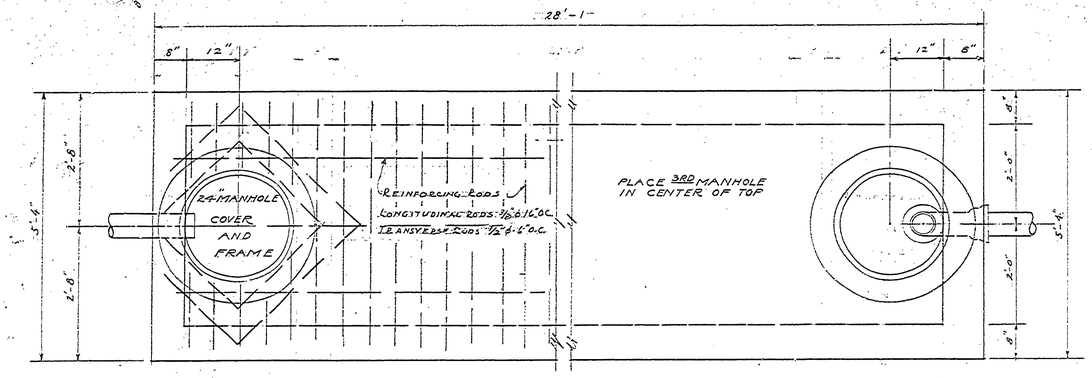

PLAN OF SEPTIC TANK

SCALE - 3/4" = 1'-0"

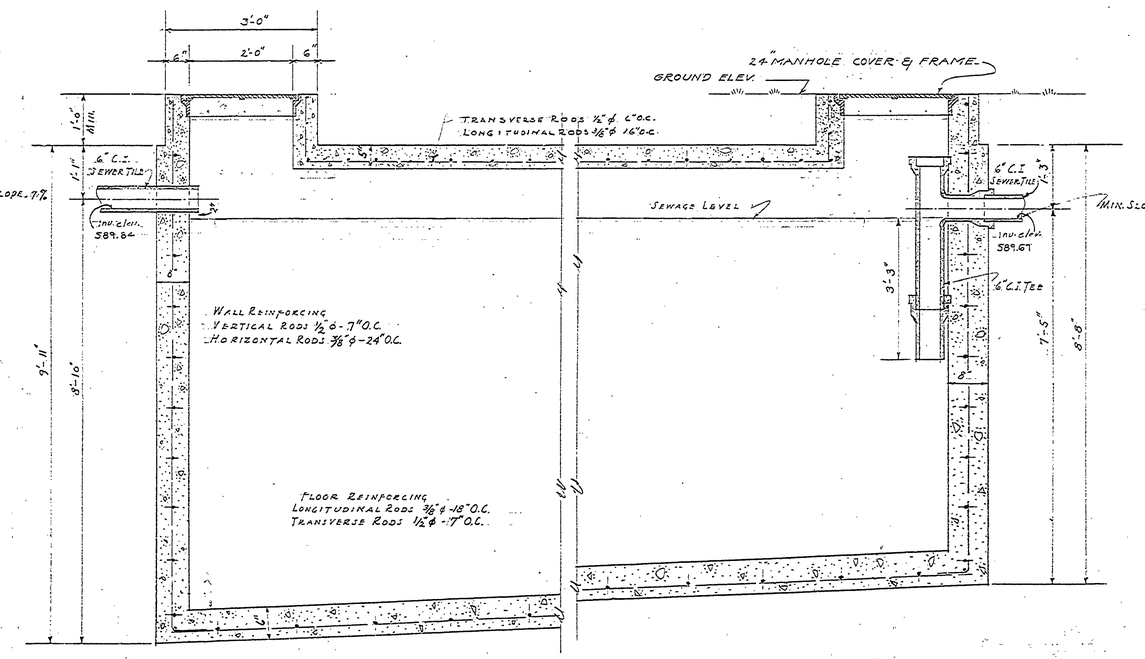

LONGITUD. SECTION - SEPTIC TANK

SCALE - 3/4" = 1'-0"

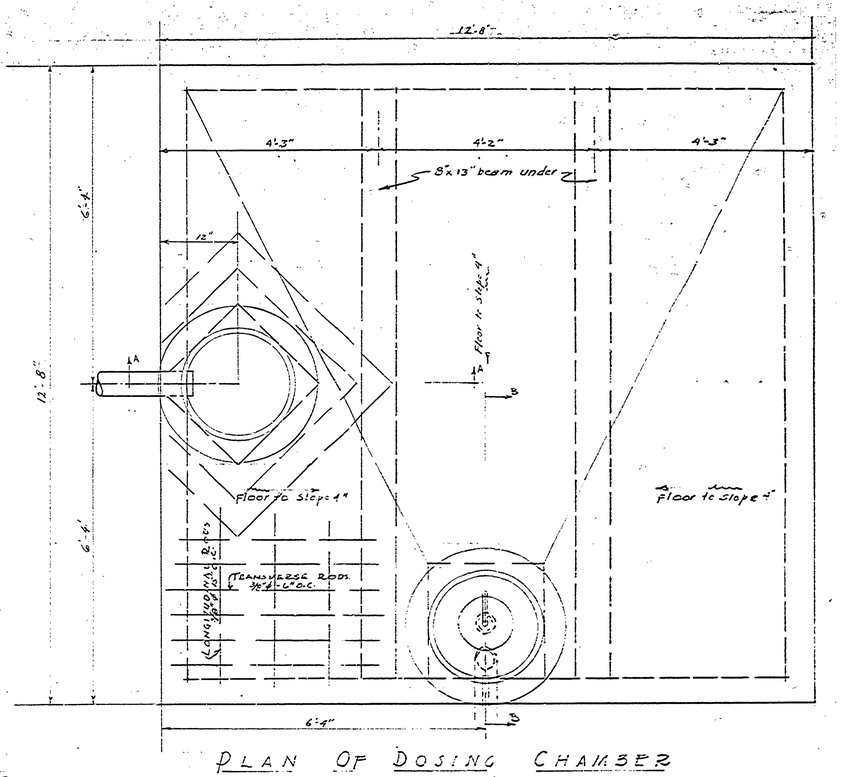

PLAN OF DOSING CHAMBER

SCALE - 3/4" = 1'-0"

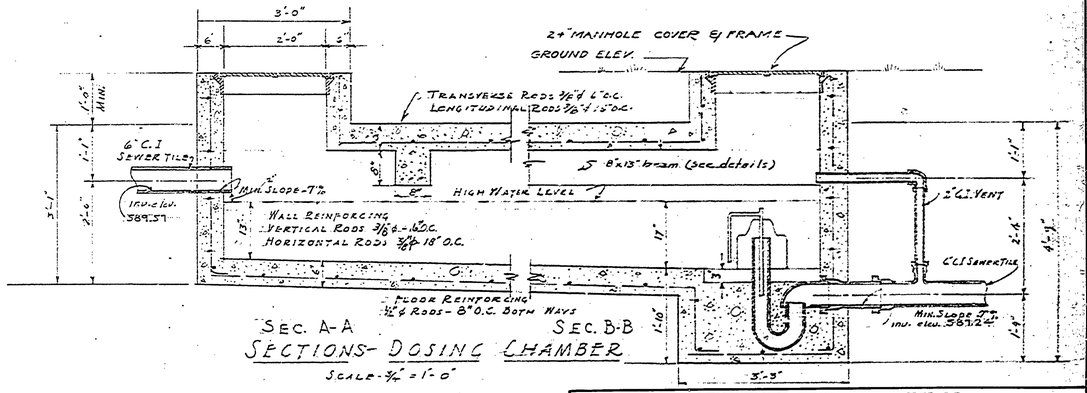

SEC. A-A SEC. B-B

SECTIONS - DOSING CHAMBER

SCALE - 3/4" = 1'-0"

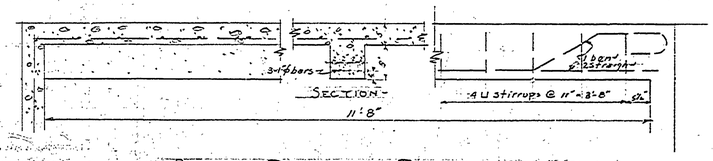

BEAM DETAILS - DOSING CHAMBER

SCALE - 3/4" = 1'-0"

REVISED 5/24/40

DEPARTMENT OF THE INTERIOR
NATIONAL PARK SERVICE
And
MICHIGAN
DEPARTMENT OF CONSERVATION
CO-OPERATING

BRANCH OF PLANNING — STATE PARK DIVISION

SYMBOL S—□—S	DISPOSAL TANKS COMBINATION BLDG JOB HOEFT STATE PARK		SHEET NO.
NUMBER			FILE NO.
DRAWN BY A.L. ALLEN			
CHECKED		DESIGNED	H.L. MACNAIN
DATE	PROJECT SUPERINTENDENT	DATE	STATE PARK ENGINEER
RECOMMENDED FOR CONSTRUCTION		SUBMITTED	
DATE	FIFTH REGIONAL INSPECTOR	DATE	DIR. OF STATE PARKS
APPROVED FOR CONSTRUCTION		APPROVED	
DATE	FIFTH REGIONAL OFFICER N.P.S.	DATE	MICH. CONSERVATION COMM.