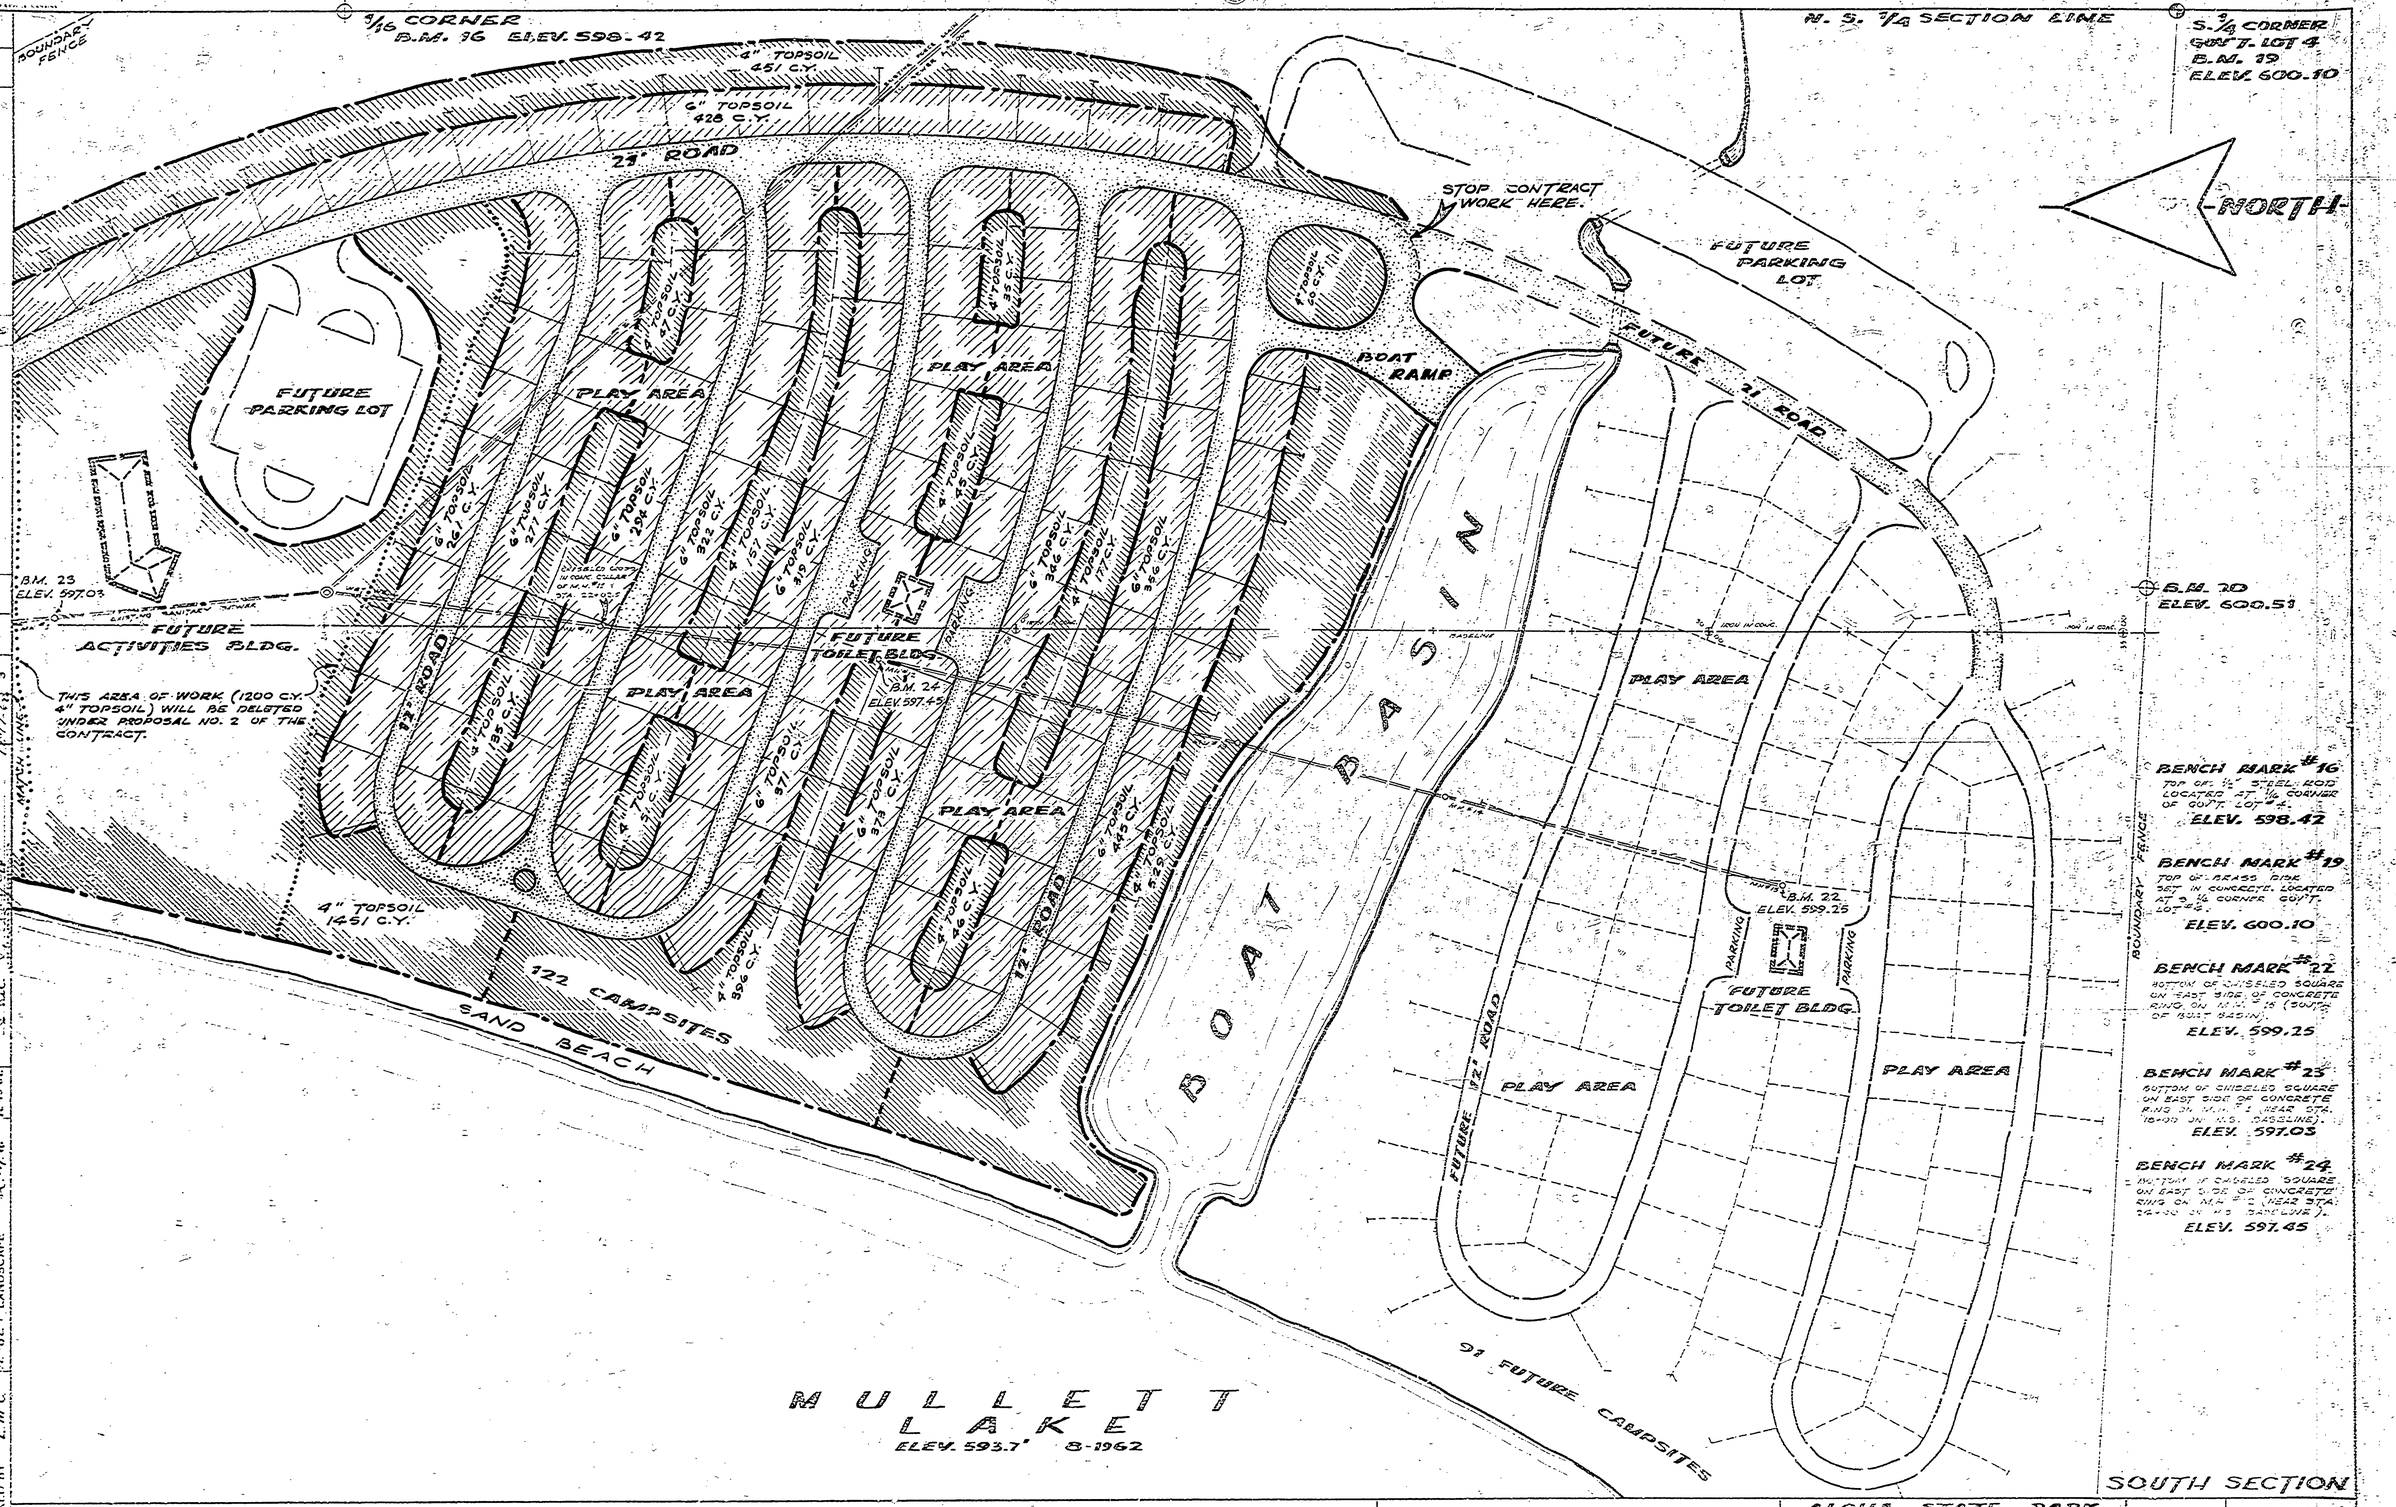

DESIGNED BY	L.E.R.	4-58	ARCHITECTURAL		
DRAWN BY	E.J.B.M.	9-62	ENGINEERING		
CHECKED BY	L.M.C.	12-62	LANDSCAPE		

NO.	DATE	BY	REVISIONS	DATE	BY
1	5-7-63	F.J.W.	DELETE ENT. RD. SOUTH OF CULVERT		
2					
3					

SCALE 1" = 50'

MICHIGAN
DEPARTMENT OF CONSERVATION
PARKS AND RECREATION DIVISION

ALOHA STATE PARK
TOPSOIL DIAGRAM

SHEET NO. 5 OF 5

PLAN NO. L-104