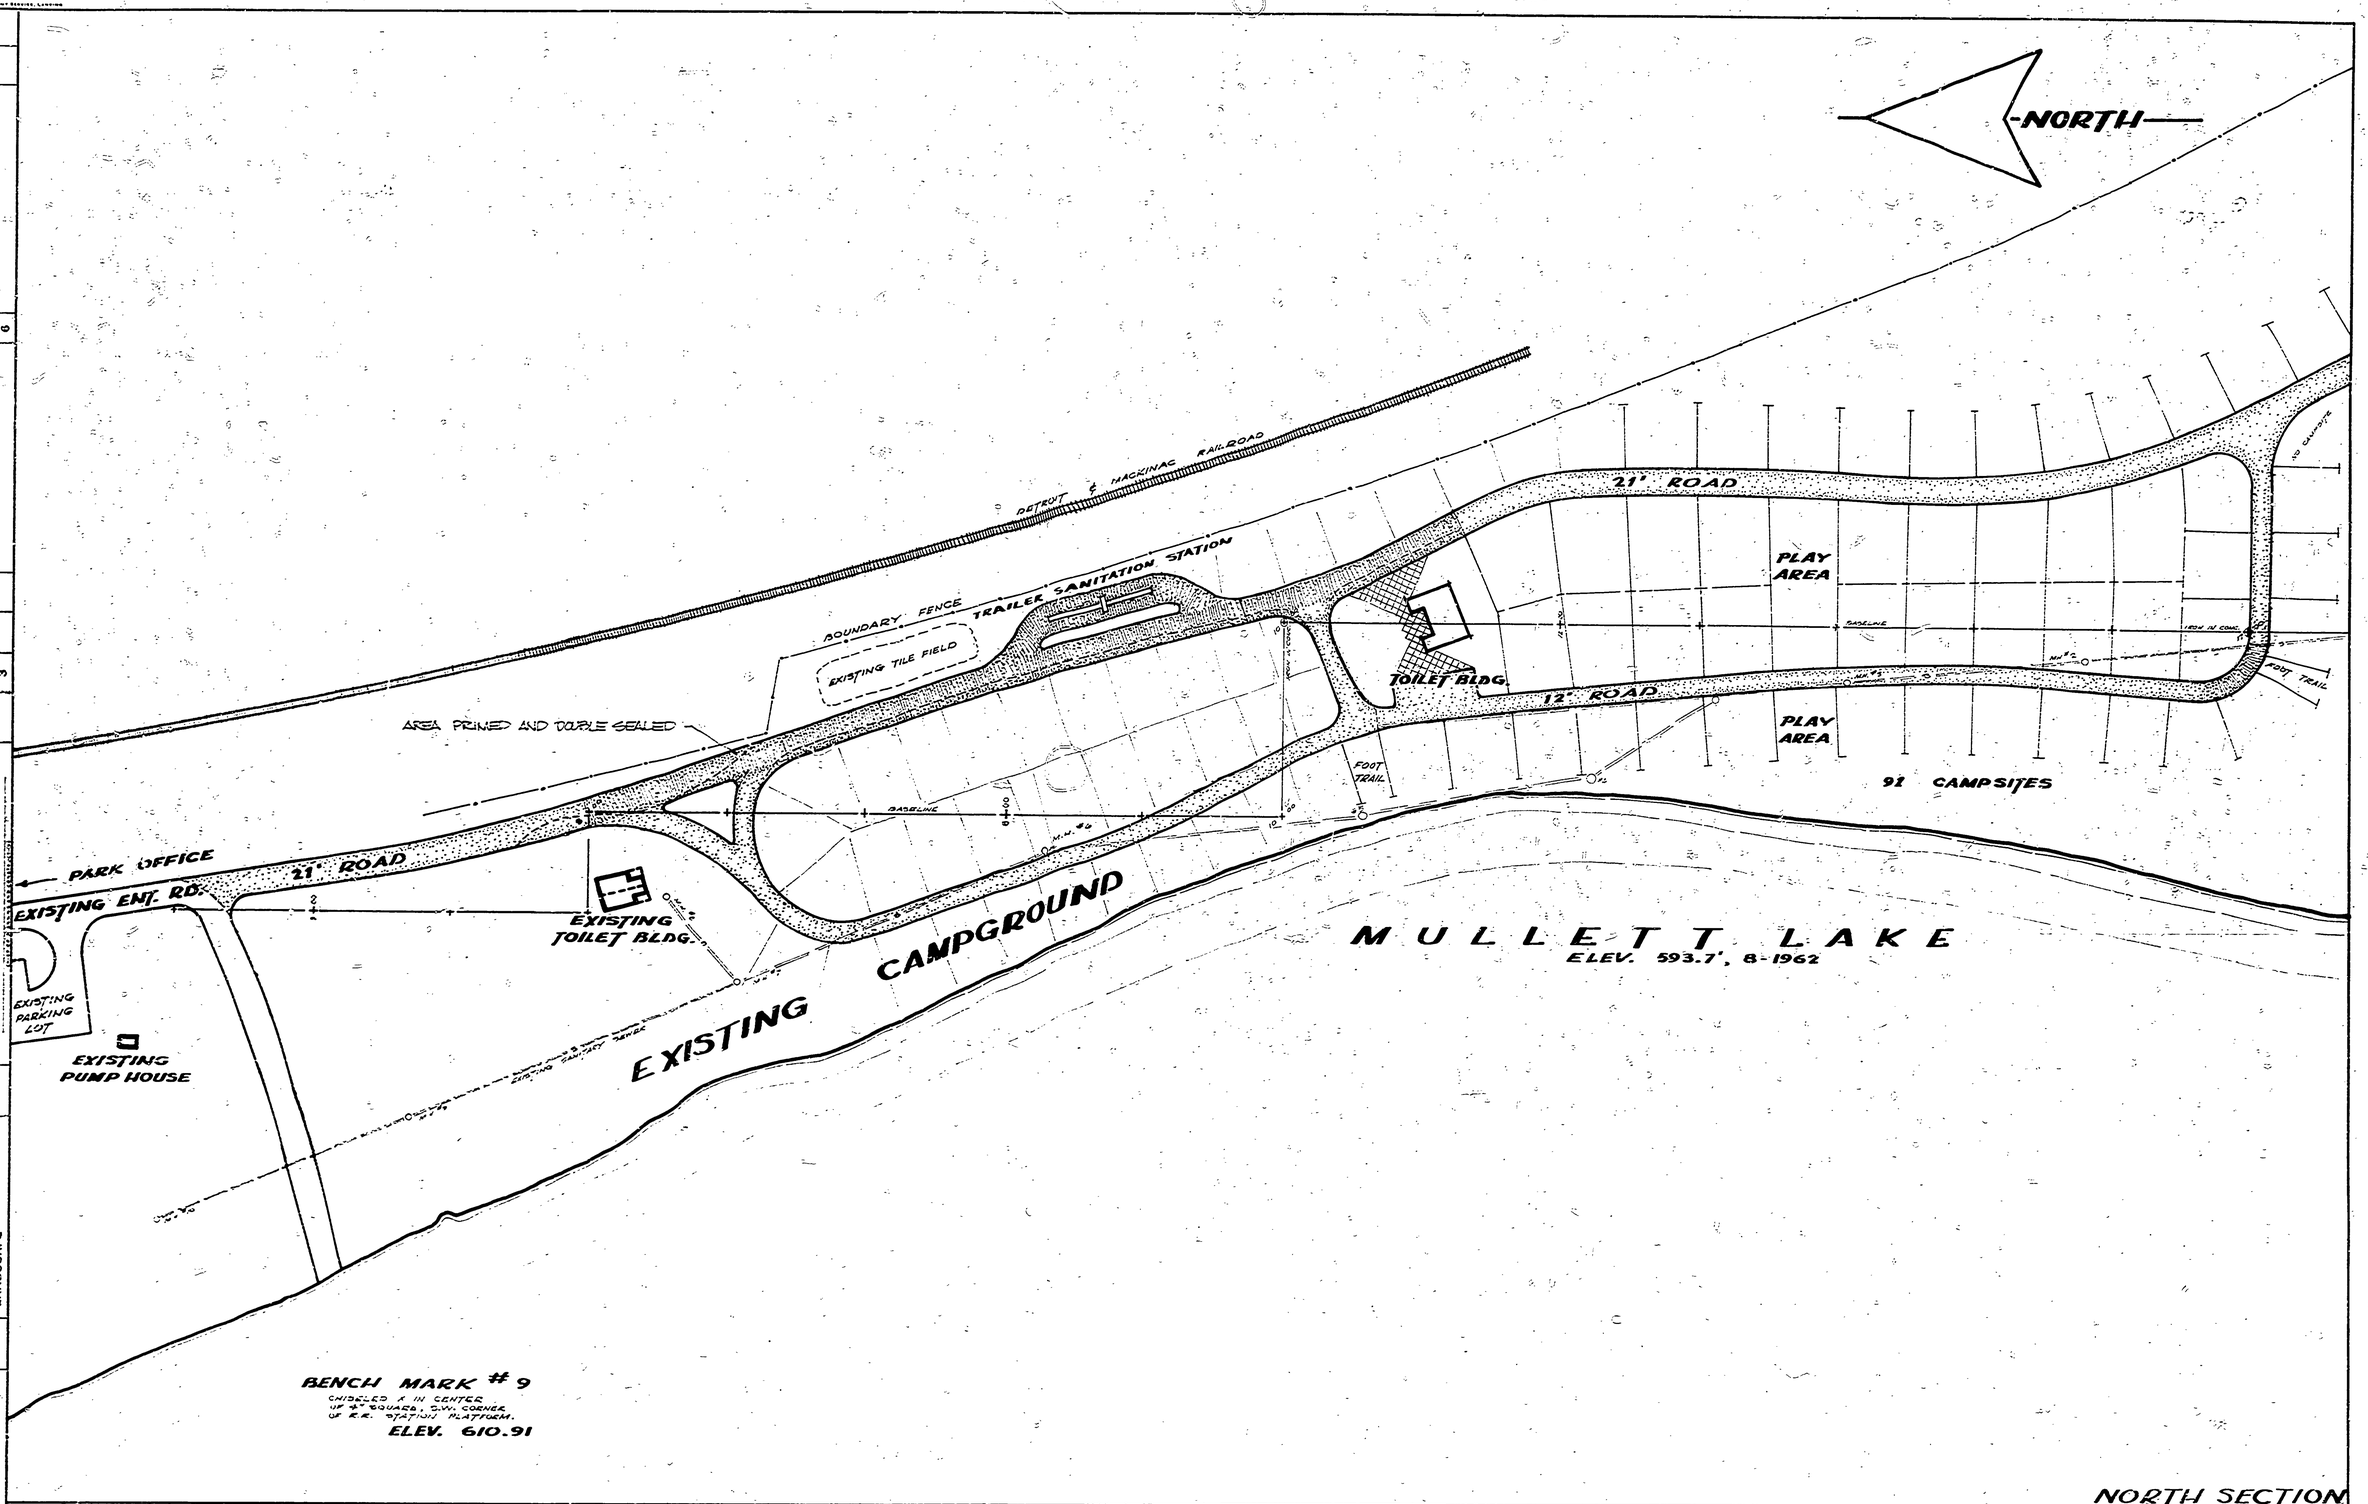

NORTH SECTION

SCALE 1" = 50'

MICHIGAN
DEPARTMENT OF CONSERVATION
PARKS AND RECREATION DIVISION

ALGHA STATE PARK
CAMPGROUND PLAN

SHEET NO. 1 OF 2

PLAN NO. L-107

DATE	NO.	DATE	BY	REVISIONS
	1	10-71		PROVIDE GRAVEL SEAL COAT ROAD
	2			
	3			
	4			
	5			
	6			

APPROVED

DATE

REVIEWED

DATE

ARCHITECTURAL

ENGINEERING

LANDSCAPE

DESIGNED BY L.E.L. 4-58

DRAWN BY F.J.W. 11-62

CHECKED BY