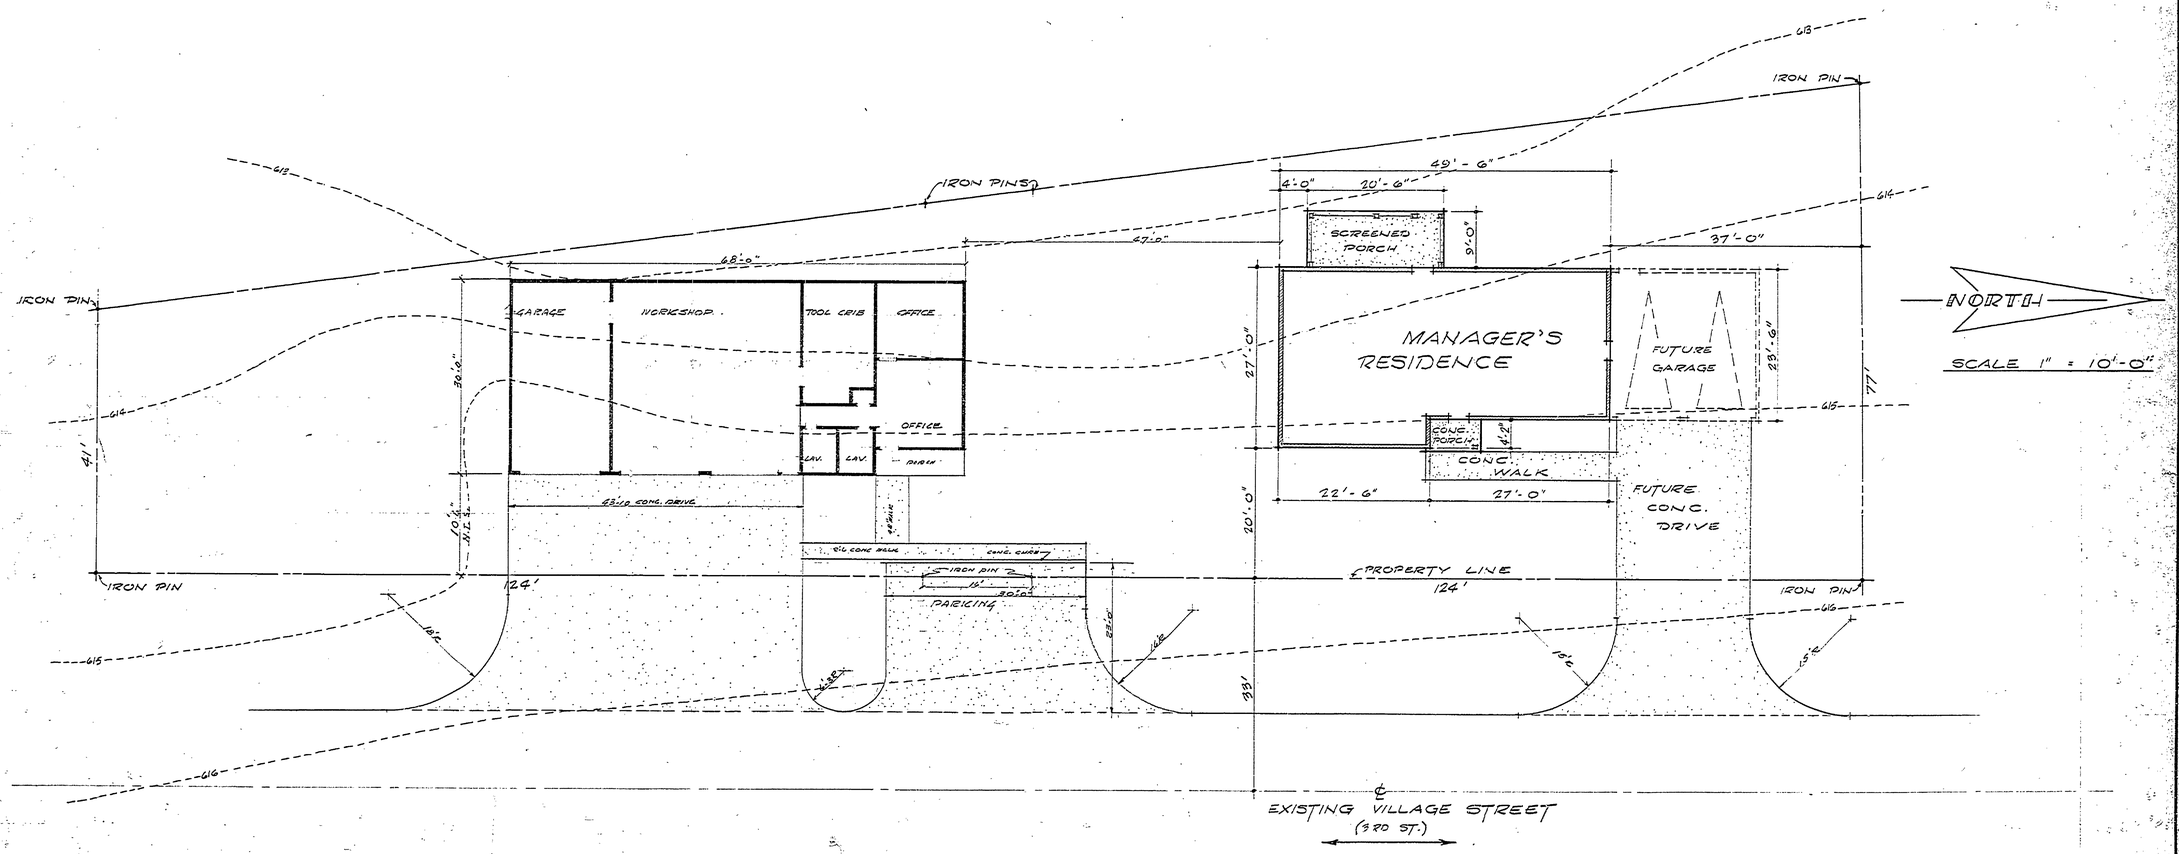

NO.	DATE	BY	REVISIONS	DATE	BY
1			4		
2	11-12-68		5		
3	11-14-69		6		

DESIGNED BY		ARCHITECTURAL	
DRAWN BY	F.D.W. 6-13-67	ENGINEERING	
CHECKED BY		LANDSCAPE	

APPROVED: Chief, Div. of Planning & Development — Director, Bureau of Parks — Director, Office of Conservation

MICHIGAN
DEPARTMENT OF CONSERVATION
PARKS AND RECREATION DIVISION

ALOHA STATE PARK
SERVICE AREA SITE PLAN

SHEET NO. 1 OF 3

PLAN NO. A-104