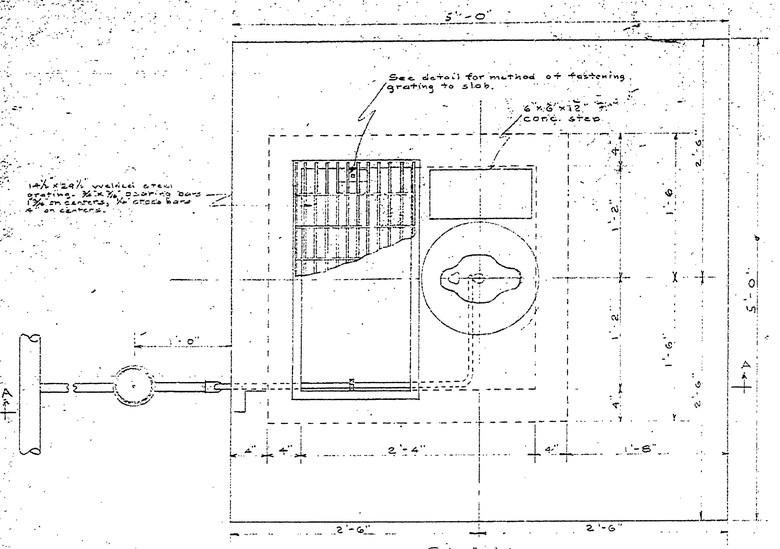

PLAN
Scale: 1½" = 1'-0"

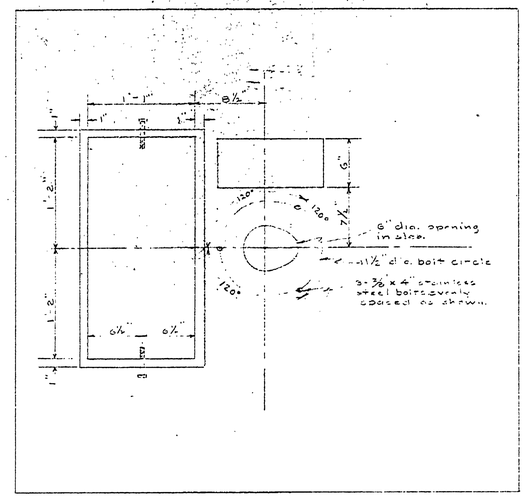

PLAN OF CONCRETE SLAB
Scale: 1½" = 1'-0"

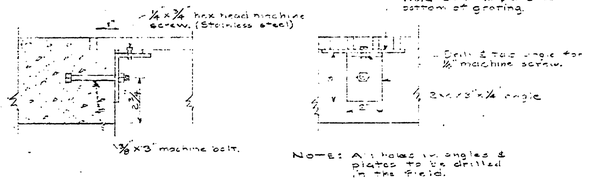

Note: All holes in angles & plates to be drilled in the field.

DETAIL FOR FASTENING GRATING TO CONCRETE SLAB
Scale: 3" = 1'-0"

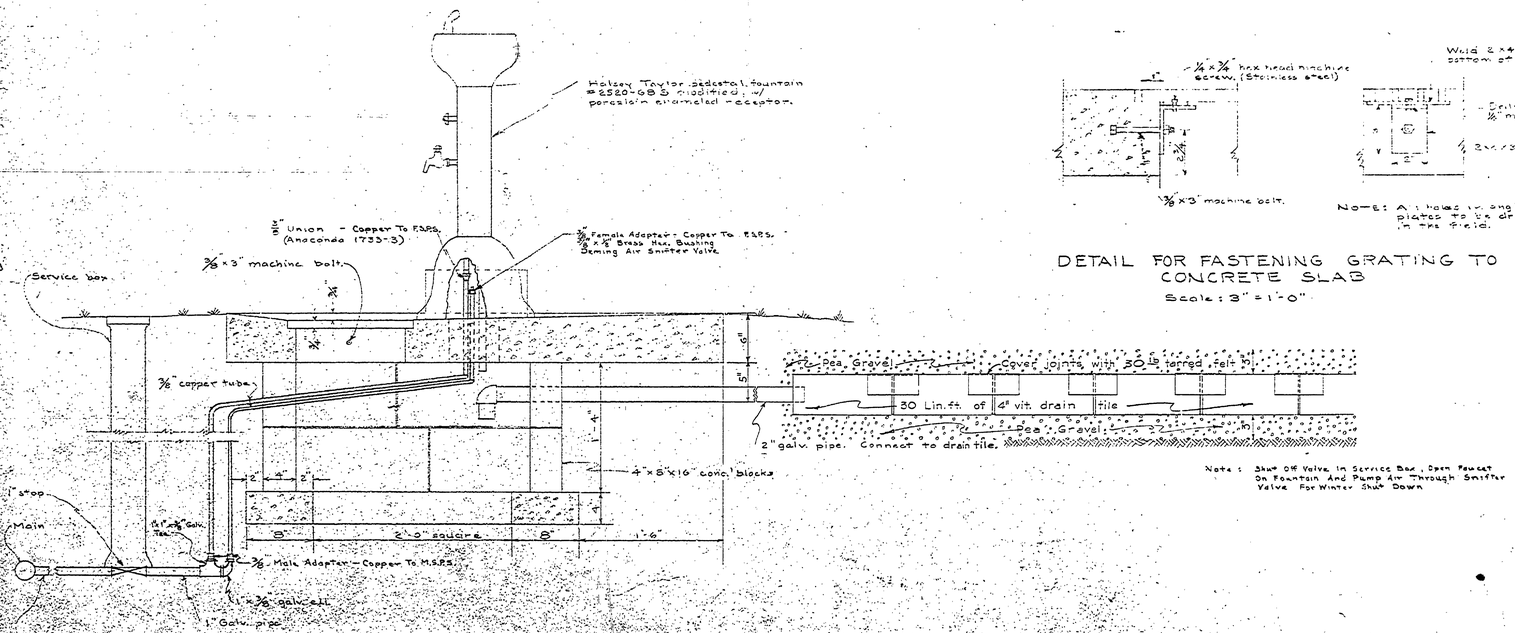

Note: Shut Off Valve in Service Box. Open Faucet On Fountain And Pump Air Through Sniffer Valve For Winter Shut Down

SECTION A-A
Scale: 1½" = 1'-0"

DESIGNED BY	J.A.G.	DATE		APPROVED	
DRAWN BY	J.A.G.	REVIEWED BY			
SUPERVISED BY	E.J.P.R.S.	ARCHITECTURAL	W.M.K.	12-17-62	
		ENGINEERING	E.J.D.	12-17-62	
		LANDSCAPE		12-18-62	

NO.	DATE	BY	REVISIONS	DATE	BY
1			4		
2			5		
3			6		

STANDARD PLAN FOR DRINKING FOUNTAIN

MICHIGAN
DEPARTMENT OF CONSERVATION
PARKS AND RECREATION DIVISION

ALOHA STATE PARK
WATER SYSTEM

SHEET NO. 7 OF 8

PLAN NO. E102