DRAWN BY	REVIEWED BY SECTIONS	DATE	APPROVED BY	NO.	DATE	BY	REVISIONS		DATE	BY
TRACED BY	ARCHITECTURAL			1	12-62	F.J.W.	CORRECT BASELINE STATIONING	4		
CHECKED BY	ENGINEERING		ASSISTANT CHIEF IN CHARGE	2				5		
DATE Jan. 15, 1958.	LANDSCAPE		OF DESIGN DATE	3				6		

B.M. 16 EL. 598.42'
TOP OF ½" x 24" STEEL ROD.
LOCATED AT 1/16 CORNER
GOV. LOT 4.

CURVE No. 1

Δ = 28°-30'
T = 121.4'
D = 12°-00"
E = 15.2'
L = 237.5
R = 478.3

T.P. 7, EL. 597.22'
HUB IN BALSAM ON BASE
LINE LOCATED AT STA. 19+95

CURVE No. 2

Δ = 64°-00'
T = 228.2'
D = 4°-30'
E = 228.2'
L = 1422.2'
R = 1273.6'

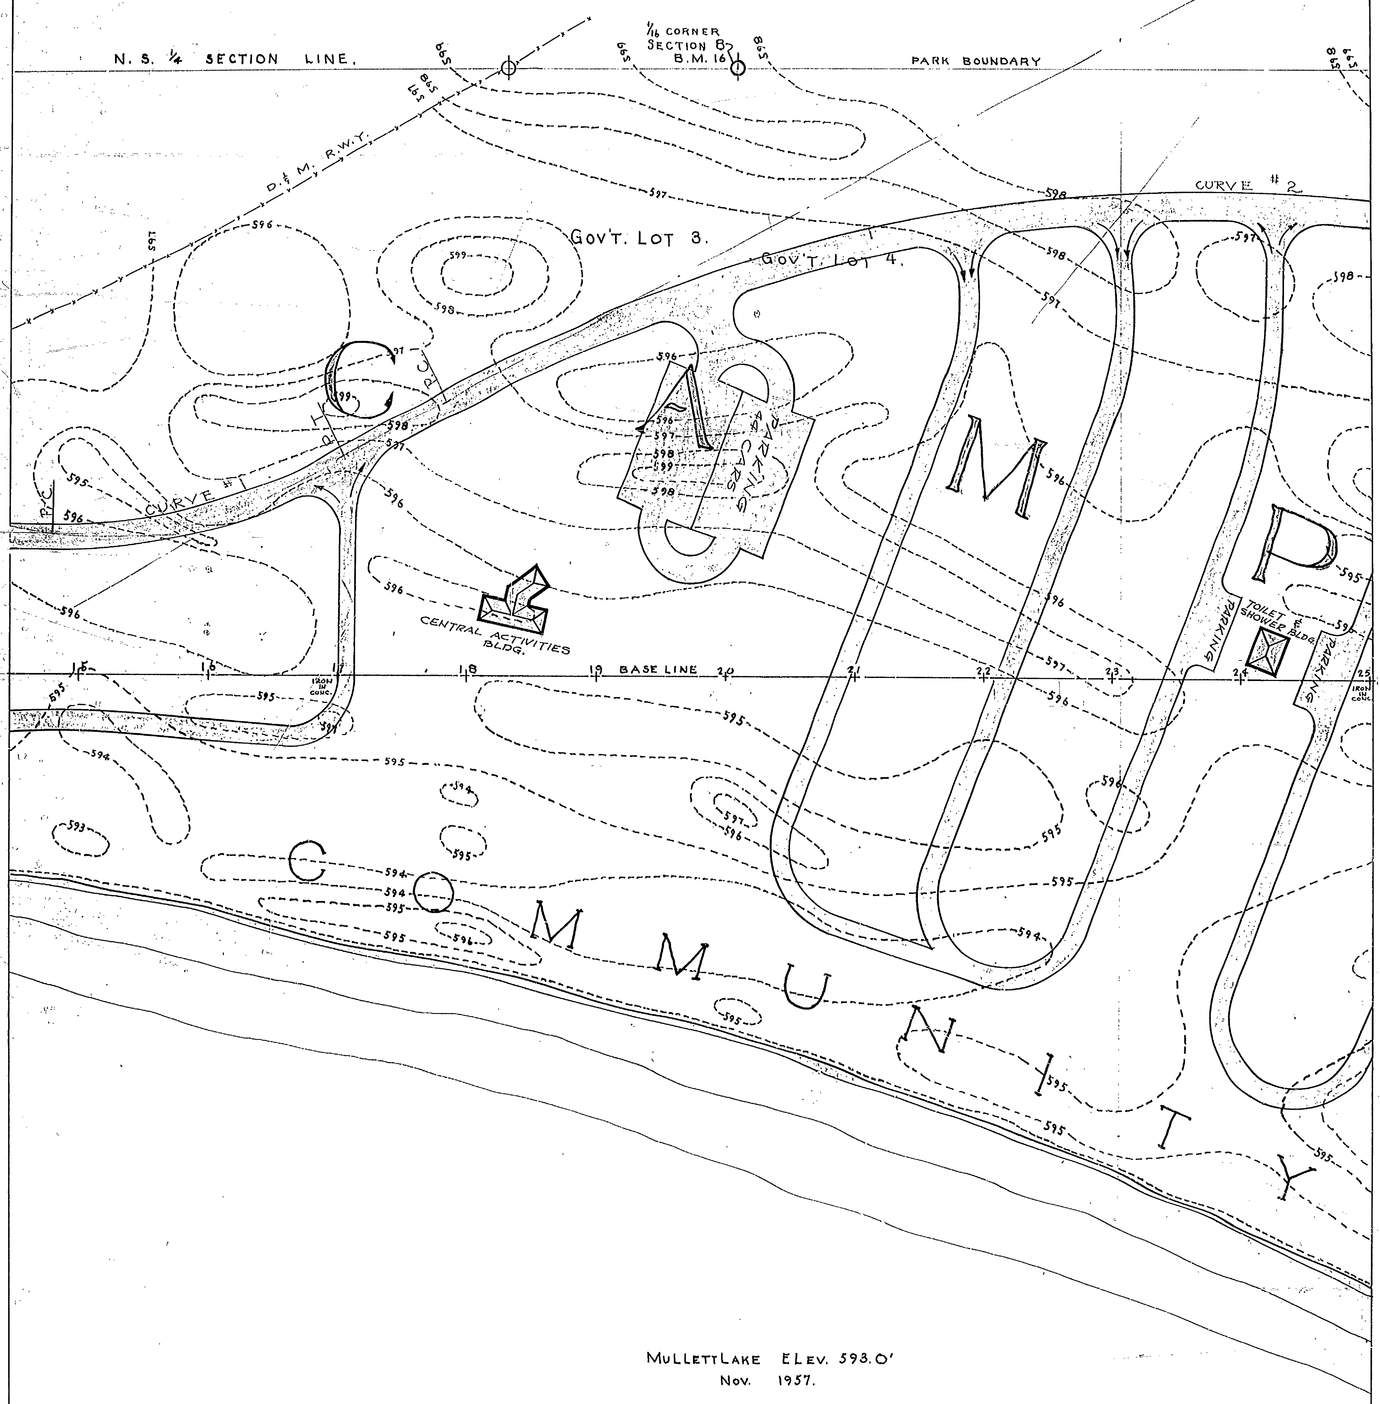

MULLETT LAKE ELEV. 598.0'
Nov. 1957.

SCALE 1" = 50'

MICHIGAN
DEPARTMENT OF CONSERVATION
PARKS AND RECREATION DIVISION

ALOHA STATE PARK TOPO MAP
WITH MASTER PLAN OVERLAY
SCALE 1" = 50'

SHEET NO. 3 OF 4

PLAN 26

MATCH LINE

MATCH LINE