MICHIGAN
DEPARTMENT OF CONSERVATION
PARKS AND RECREATION DIVISION

ALOHA STATE PARK

CONSTRUCTION PLANS
FOR
CENTRAL SEWAGE DISPOSAL SYSTEM

PROJECT NO. 975-26-C2

APPROVED BY: 11/9/61
Chief: Parks And Recreation Division

LOCATION MAP

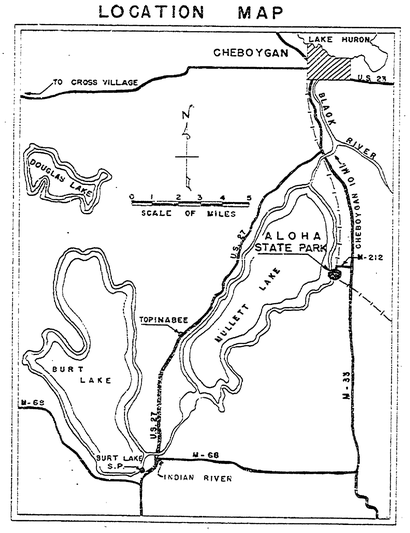

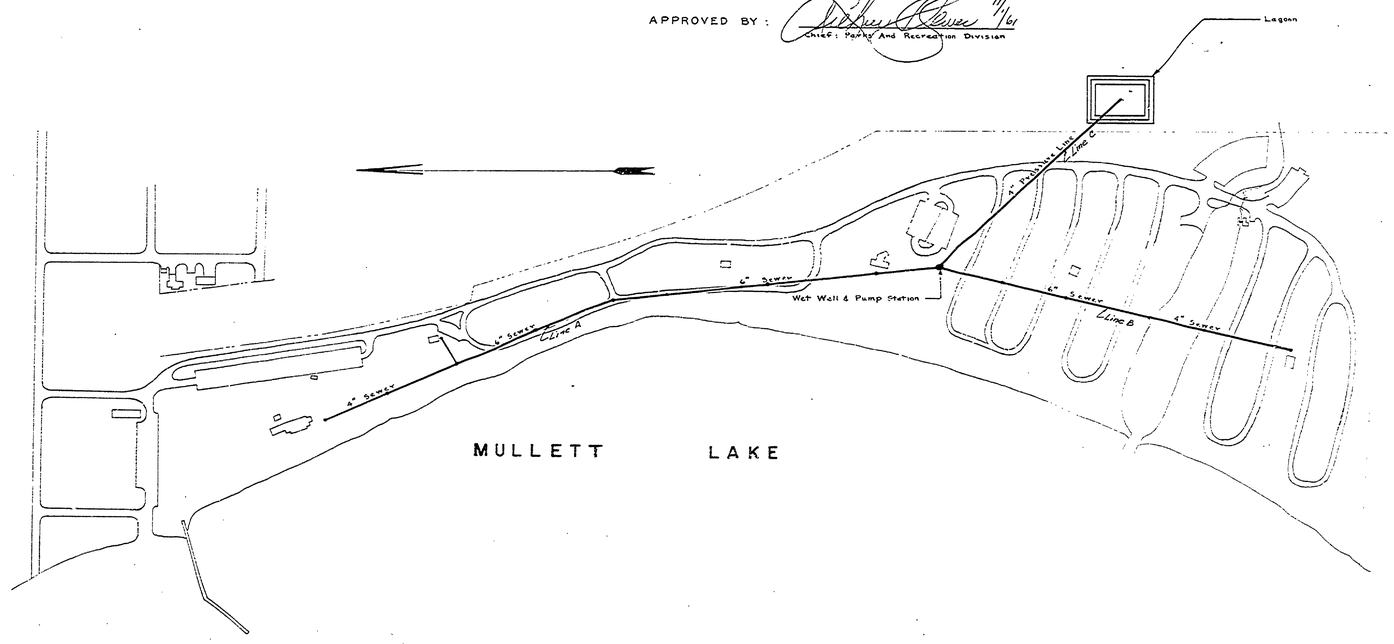

NO.	DATE	BY	REVISIONS	DATE	BY
1	1-5-63	DMC	Added Sheet #8 - Sanitation Station		
2			4		
3			5		
			6		

DRAWN BY	B.H.G.	REVIEWED BY, SECTIONS	DATE
TRACED BY		ARCHITECTURAL	10-23-61
CHECKED BY	E. J. P.	ENGINEERING	10-23-61
DATE	9 MAY 1960	LANDSCAPE	10-25-61

APPROVED BY: ASSISTANT CHIEF IN CHARGE OF DESIGN — DATE 10-25-61

APPROVED BY: Chief, Planning and Conservation

MICHIGAN DEPARTMENT OF CONSERVATION PARKS AND RECREATION DIVISION	ALOHA STATE PARK CENTRAL SEWAGE DISPOSAL SYSTEM Scale 1" = 200'	SHEET NO. 1 OF 8	PLAN NO. E-104