ALOHA STATE PARK

CONSTRUCTION PLANS
FOR
SEWAGE SYSTEM REVISIONS

PROJECT NO. 24-1434

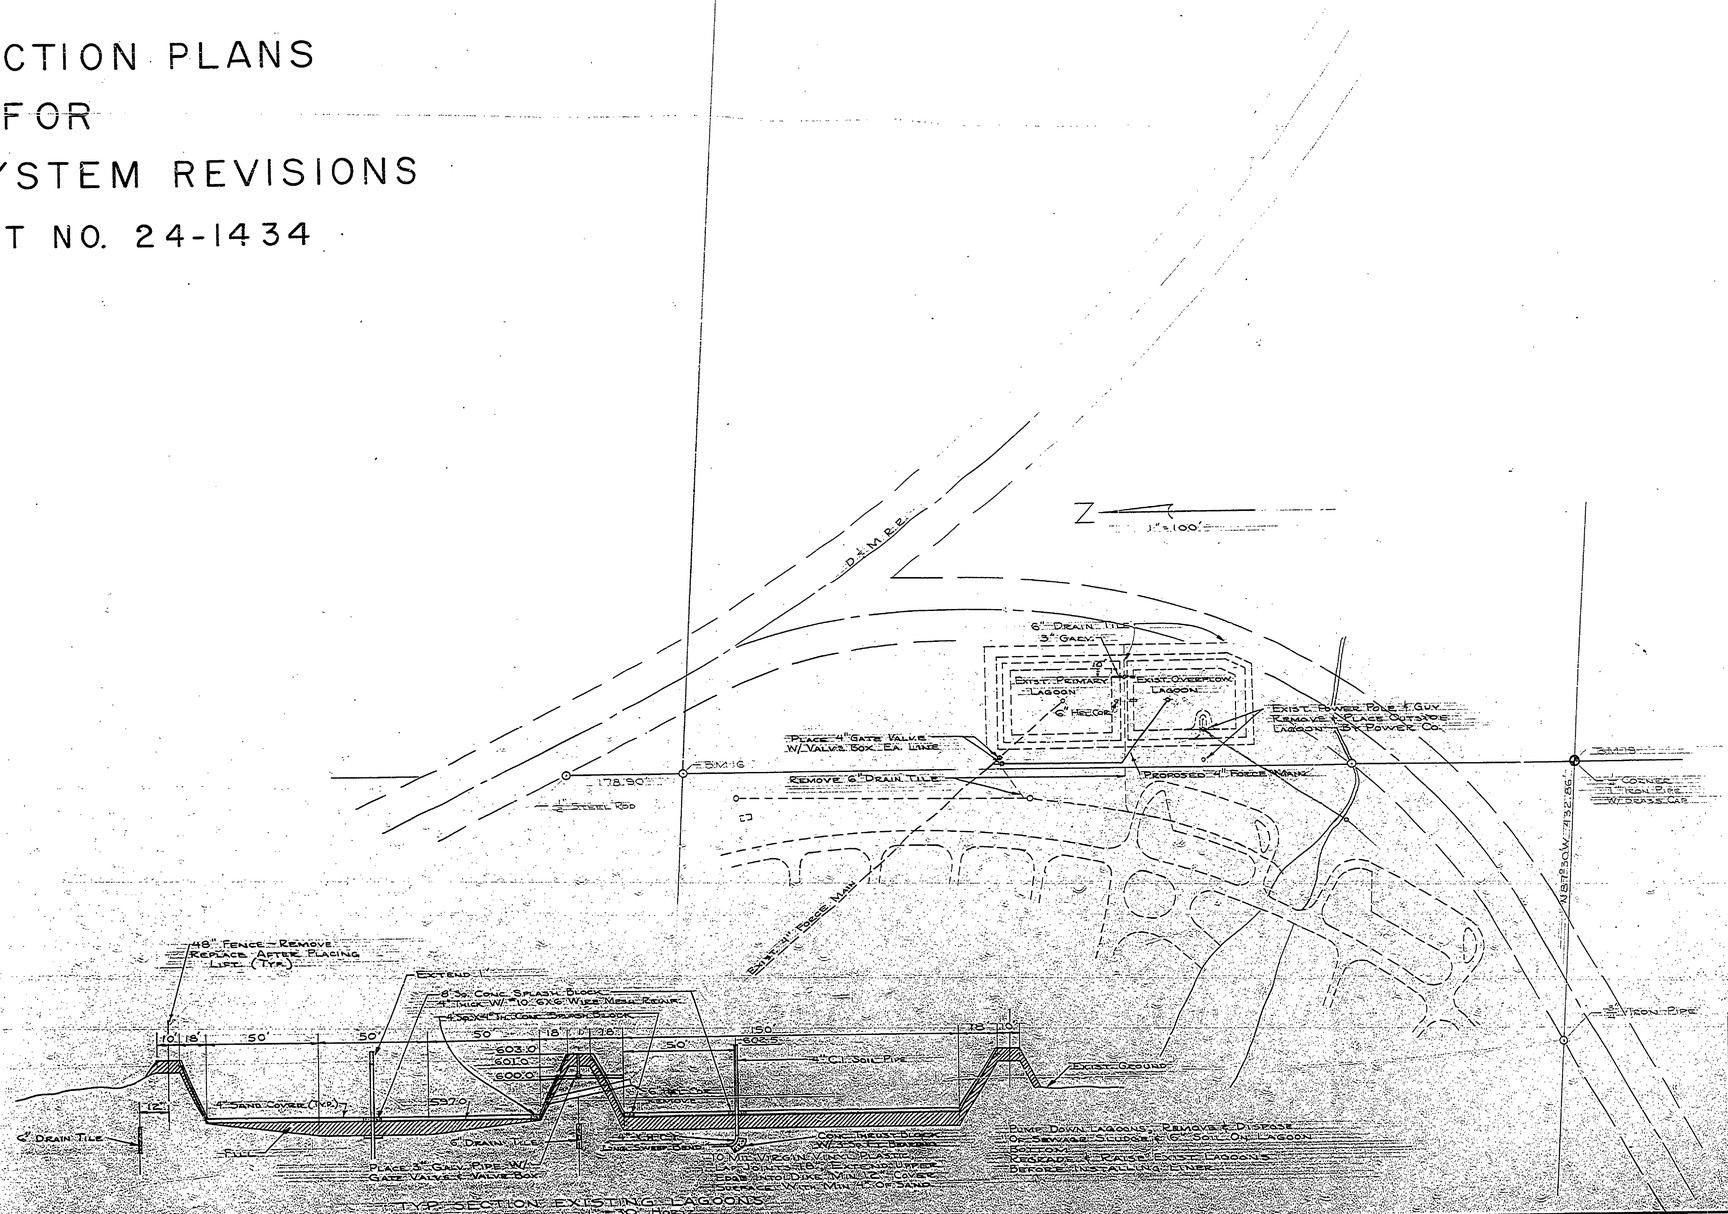

SURVEYED BY		DRAWN BY	J.F.M.A.	MAR. 75	NO.	DATE	BY	REVISIONS	NO.	DATE	BY	REVISIONS	MICHIGAN DEPARTMENT OF NATURAL RESOURCES	SHEET TITLE	ALOHA STATE PARK (AREA OR PARK)	BUILDING COMMITTEE APPROVAL	
DESIGNED BY	J. H. WERRELL	CHECKED BY		MAR. 75											SEWAGE SYSTEM REVISION (PROJECT)	BY ____ CHAIRMAN DATE ____	PROJECT NO. 24-1434
		DATE														RECOMMENDED FOR APPROVAL Renee P. Pakes 3/8/73 ENGINEERING OR ARCHITECTURAL SUPERVISOR DATE		
																RECOMMENDED FOR APPROVAL E. J. Postel 3-27-73 PROGRAM AND FAS COORDINATOR DATE	SHEET ___ OF ___	PLAN NO. E-1-12
																DIVISION / REGION APPROVAL BY D. M. Stuart 3-27-73 DIVISION CHIEF/REGIONAL MANAGER DATE		
																ENGINEERING DIVISION APPROVED H. C. Marshall 3-27-73 CHIEF ENGINEER DATE		