MICHIGAN
DEPT. OF NATURAL RESOURCES
PARKS AND RECREATION DIVISION

ALOHA STATE PARK

CONSTRUCTION PLANS
FOR
UNDERGROUND ELECTRICAL DISTRIBUTION SYSTEM

PROJECT NO. 24-1537

LOCATION MAP

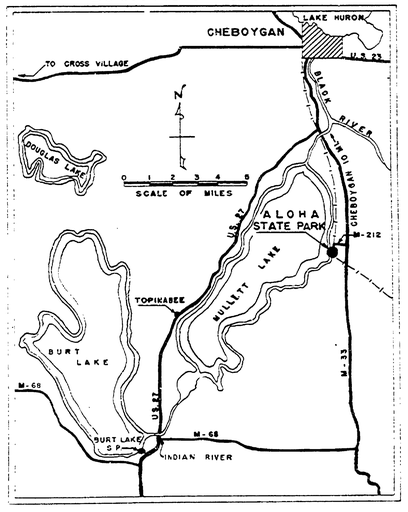

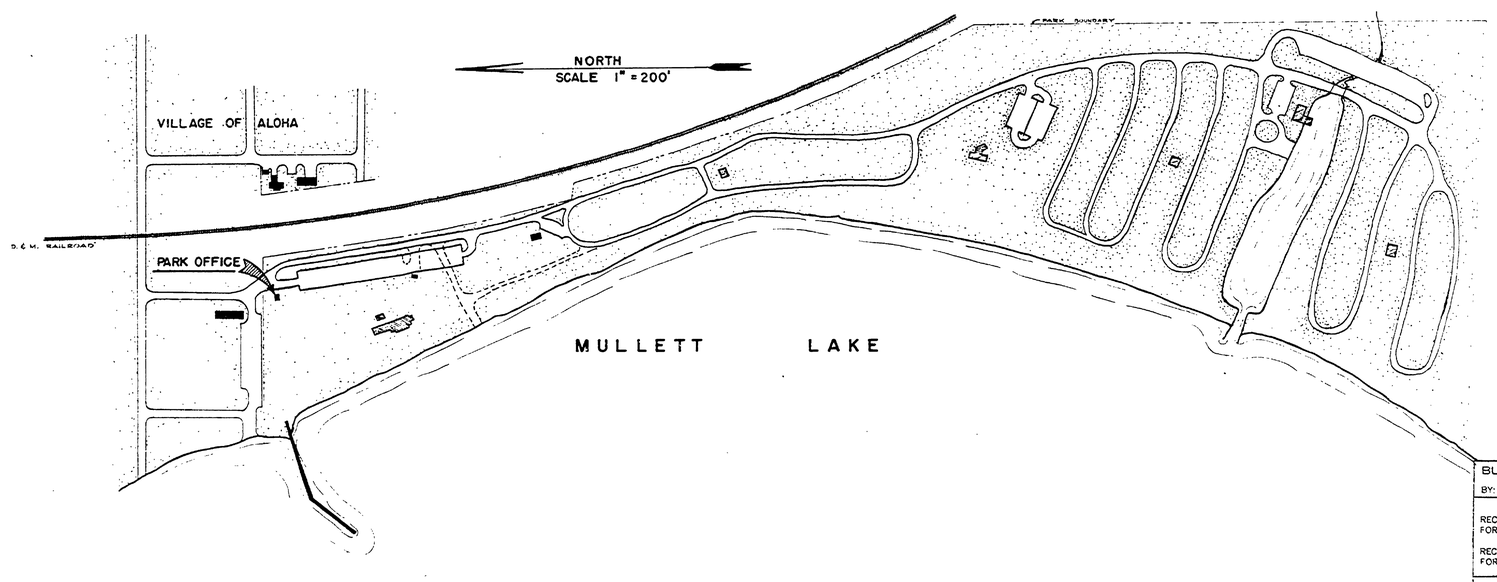

REVIEWED BY SECTIONS	DATE	APPROVED BY
ARCHITECTURAL		
ENGINEERING		ASSISTANT CHIEF IN CHARGE OF DESIGN DATE
LANDSCAPE		APPROVED CHIEF OF PLANNING & CONSTRUCTION

DRAWN BY
TRACED BY
CHECKED BY
DATE

APPROVED CHIEF OF PARKS & RECREATION DIVISION

REVISIONS					
NO.	DATE	BY	4	DATE	BY
1			5		
2			6		
3			7		

DATE

BUILDING COMMITTEE APPROVAL
BY: DATE

DESIGN
RECOMMENDED: FOR APPROVAL: DESIGNER 1-31-75 DATE
RECOMMENED: FOR APPROVAL: PROGRAM & PLANNING COORDINATOR 1-31-75 DATE

DIVISION APPROVAL
BY: DIVISION CHIEF DATE: 4-1-75

MICHIGAN
DEPARTMENT OF NATURAL RESOURCES
APPROVED: CHIEF ENGINEER 4-2-75 DATE

MICHIGAN DEPARTMENT OF CONSERVATION PARKS AND RECREATION DIVISION	ALOHA STATE PARK	SHEET NO. 1 OF 3	PLAN NO. E-1LG