COMMERCIAL BLUEPRINT SERVICE, LANSING

REVISIONS					
NO.	DATE	BY	NO.	DATE	BY
1			4		
2			5		
3			6		

APPROVED	DATE
CHIEF OF DESIGN	
ASST. CHIEF OF DESIGN	
CHIEF OF PLANNING AND ARCHITECTURE	

REVIEWED	DATE
ARCHITECTURAL	
ENGINEERING	
LANDSCAPE	

		DATE
DESIGNED BY	W. HOLAY	2-1-62
DRAWN BY	W. HOLAY	2-1-62
CHECKED BY		

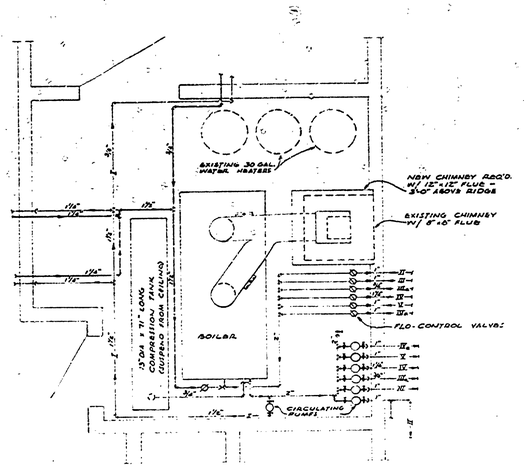

LAUNDRY ROOM 26

SCALE 1/2"=1'-0"

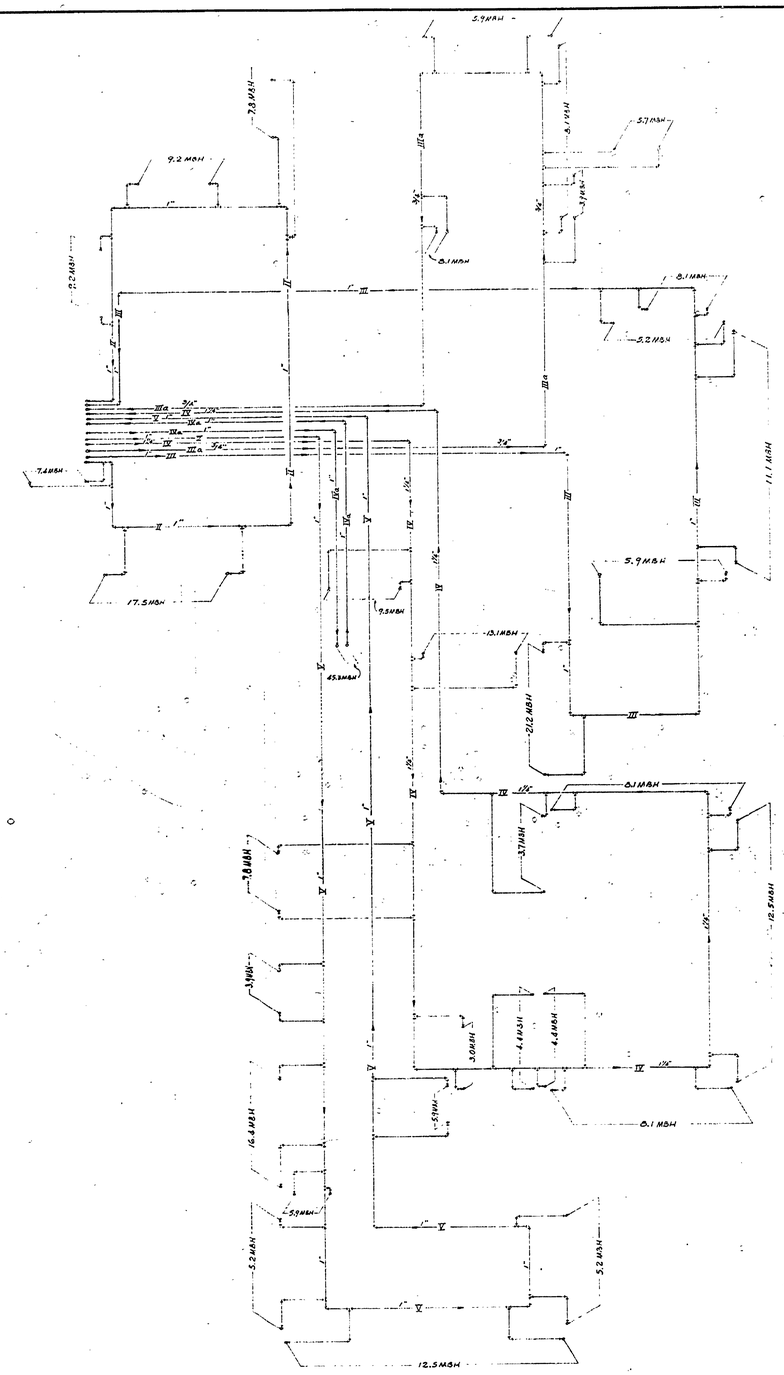

FOUNDATION PLAN

SCALE 1/4"=1'-0"

PLANS PREPARED BY	MICHIGAN DEPARTMENT OF CONSERVATION PARKS AND RECREATION DIVISION	TAHQUAMENON FALLS STATE PARK STAFF QUARTERS, GARAGE AND SHOP BLDG. HEATING	SHEET NO. ____ OF ____	PLAN NO. A-103
ENGINEERING & ARCHITECTURE APPROVED Johannes L. Hanes 2-21-62 ENGINEER IN CHARGE DATE				