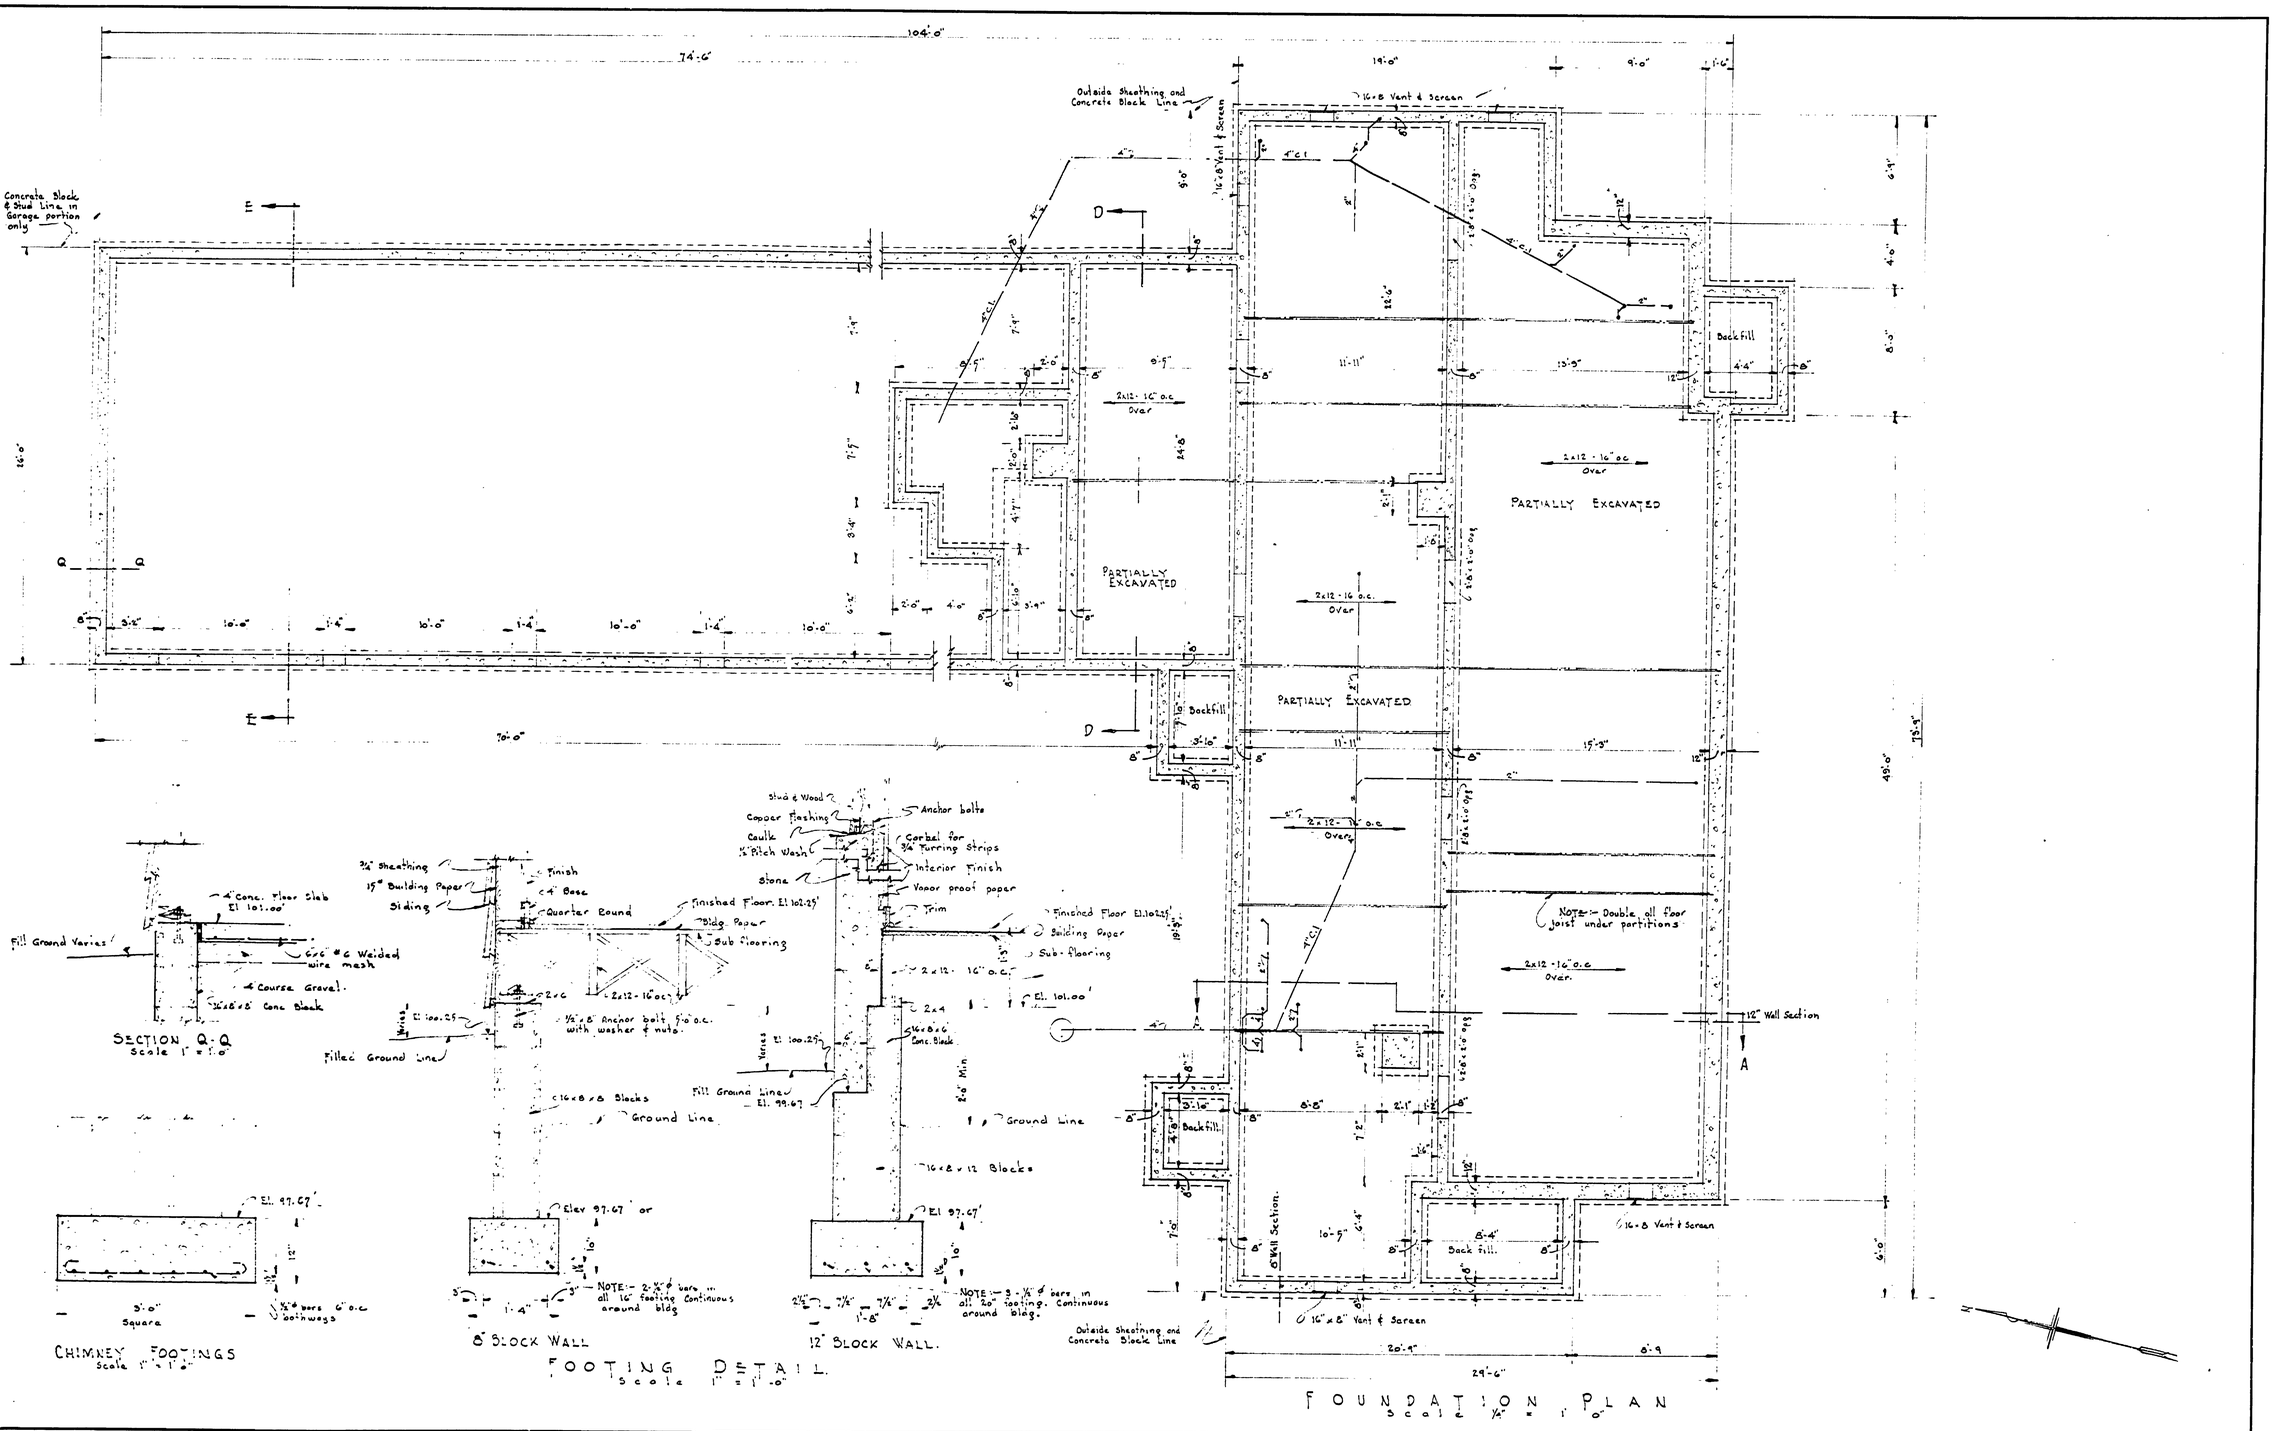

REVISIONS			
No.	DATE	BY	
1	1/24/51	J.W.B.	Laundry & Bathroom added. Revised plumbing and heat added.
2			
3			
4			
5			
6			

REVIEWED BY SECTIONS		DATE
ARCHITECTURAL	J.T.R.	10-17-50
ENGINEERING	H.C.M.	10-17-50
LANDSCAPE	J.T.R.	10-17-50

APPROVED BY
ASSISTANT CHIEF IN CHARGE OF DESIGN DATE 10-17-50

DESIGNED BY Jim. D. Greenwood
DRAWN BY J. W. Fish
TRACED BY J.W. Fish
CHECKED BY
DATE

MICHIGAN
DEPARTMENT OF CONSERVATION
PARKS AND RECREATION DIVISION

TAHQUAMENON FALLS STATE PARK
STAFF QUARTERS, GARAGE AND SHOP BLDG.

SHEET NO. 2 OF 8

PLAN NO. A-103