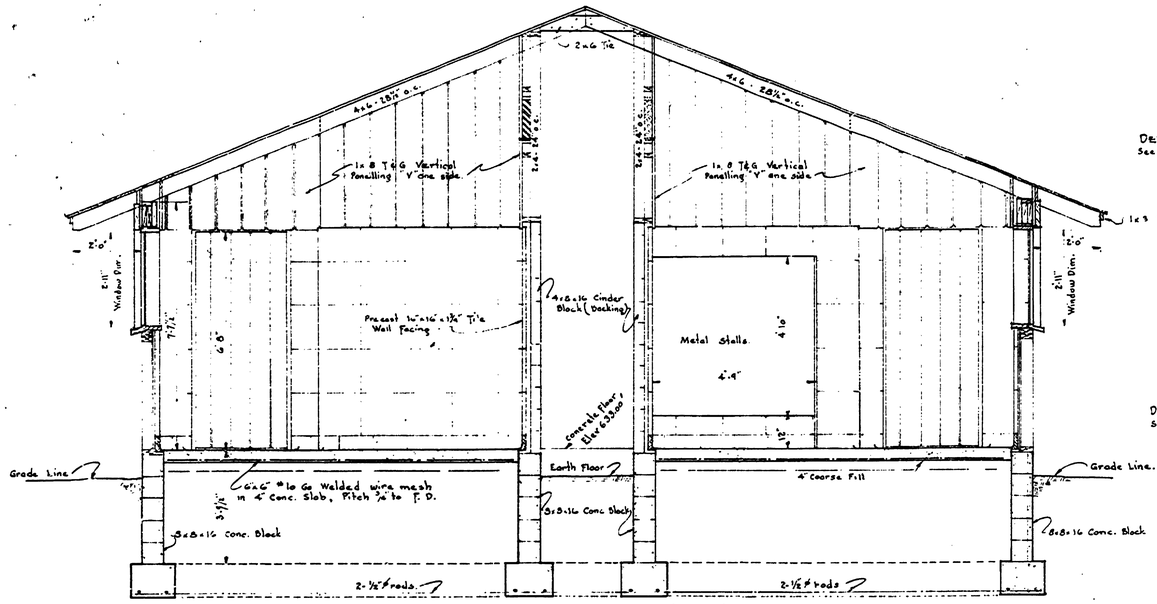

SECTION A - A
THRU TOILET ROOMS
Scale ⅛"=1'-0"

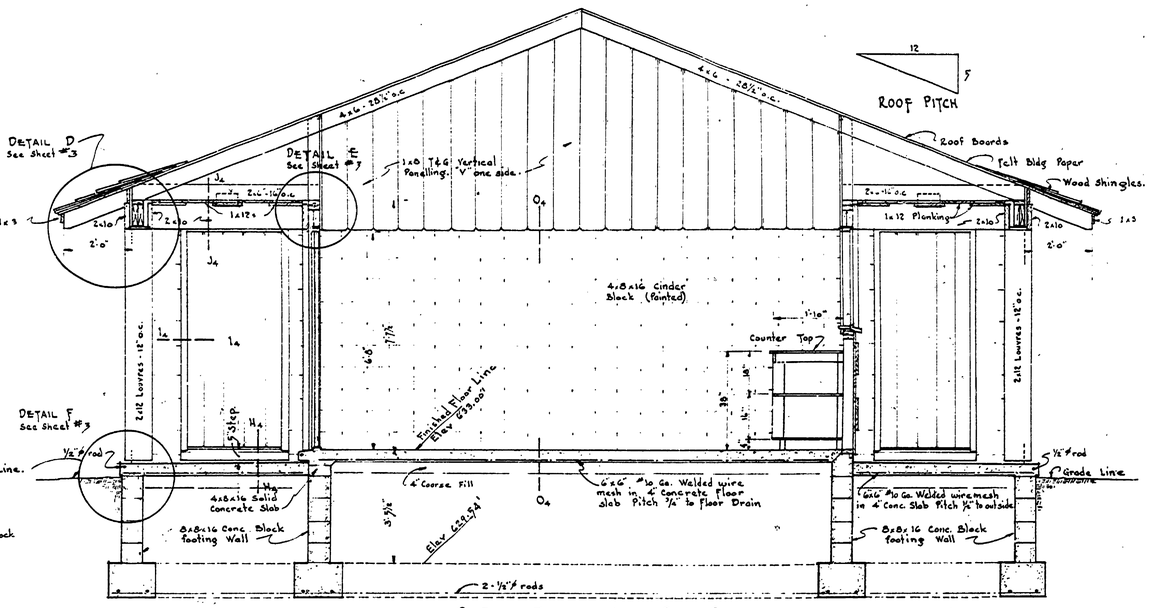

SECTION C - C
THRU LAUNDRY ROOM.
Scale ⅛"=1'-0"

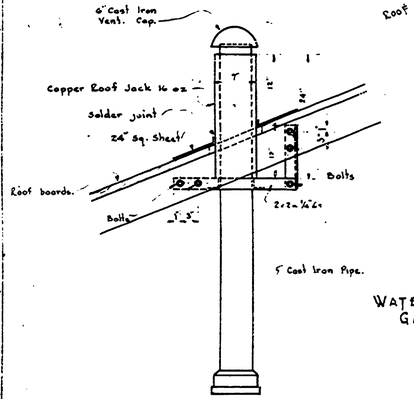

SECTION

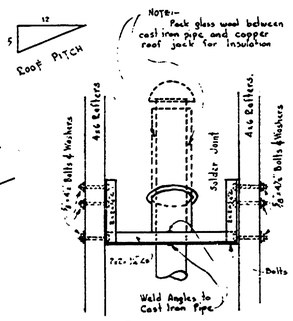

ELEVATION

WATER HEATER ROOF VENT
GAS FIRED HEATER
Scale 1" = 1'-0"

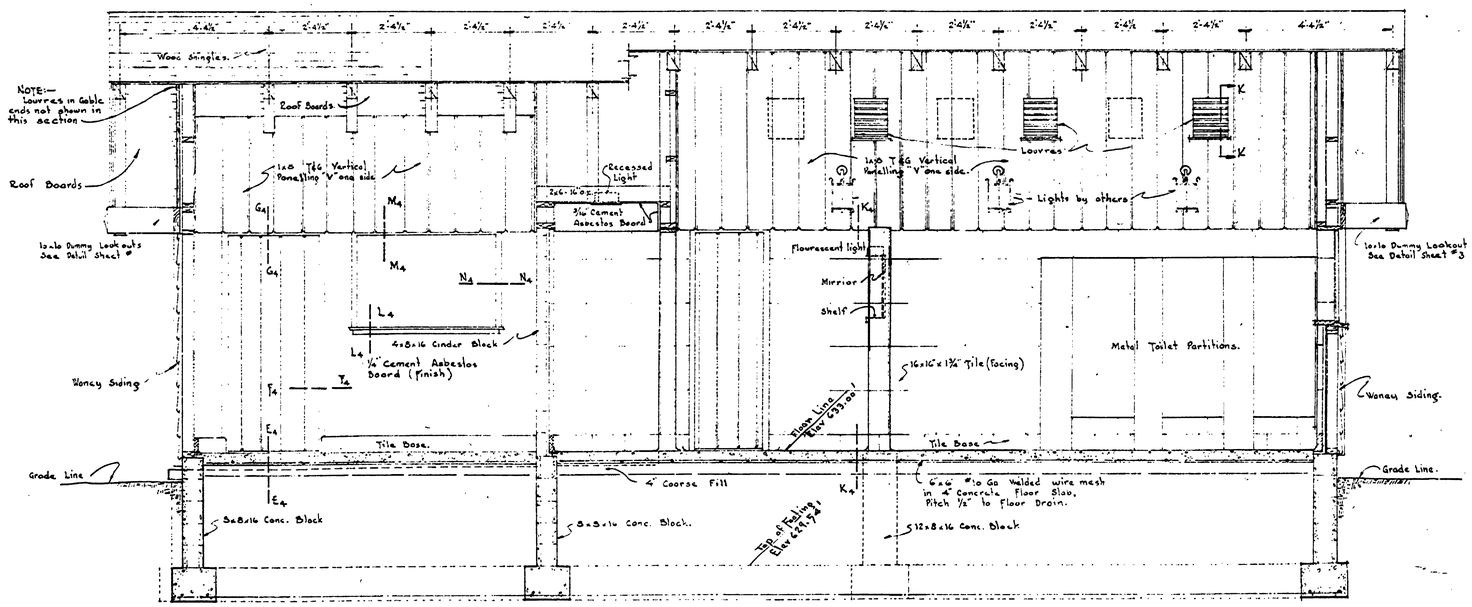

SECTION B - B
LONGITUDINAL SECTION THRU TOILET ROOM
Scale ⅛" = 1'-0"

NO.	DATE	BY	REVISIONS
1			
2			
3			
4			
5			
6			

APPROVED BY: A. R. Greene — ASSISTANT CHIEF IN CHARGE OF DESIGN — DATE 3-15-54

REVIEWED BY SECTIONS — DATE
ARCHITECTURAL — J.I.R. 3-12-54
ENGINEERING — H.C.M. 15 Mar 54
LANDSCAPE — J.I.R. 3-12-54

DRAWN BY J.W.F.
TRACED BY J.M.F.
CHECKED BY J.I.R. 3-12-54
DATE

MICHIGAN
DEPARTMENT OF CONSERVATION
PARKS AND RECREATION DIVISION

TAHQUAMENON FALLS STATE PARK.
TOILET, LAUNDRY AND SHOWER BUILDING

SHEET NO. 4 OF 7

PLAN NO. A-104