WINDOW SCHEDULE

MK	No. Open	Assemblies Catalogue No	Width	Height	No Lights	Vented	Fixed	Mullions	Screens	Remarks
A	2	3 - 421B Ass.	12' 4⅞"	2'-11"		✓	✓	2 sq.	Yes	Obscure Glass.
B	2	1 - 421B Ass.	4'-0⅛"	2'-11"		✓	✓	None	Yes	Obscure Glass.
C	1	2 - 421B Ass.	8'-2¾"	2'-11"		✓	✓	1 sq	Yes	Obscure Glass.
D	2	1 - 41 - Ass.	3'-4⅞"	2'-11"		✓	✓	None	Yes	Obscure Glass.

FINISH SCHEDULE

Rooms	Floor	Base	Walls	Ceiling	Stained	Painted	Varnished	Waxed.
Women's Toilet	Concrete	Tile	Terrazzo & Wood	Exposed Rafters & Roof Boards	✓		✓	✓
Mens Toilet	Concrete	Tile	Terrazzo & Wood	Exposed Rafters & Roof Boards.	✓		✓	✓
Showers (Mens)	Concrete	Tile	Terrazzo	⅜" Cem. Asb. Bd.		Ceiling		✓
Wash Rooms	Concrete	Tile	Terrazzo & Wood	Exposed Rafters & Roof Boards	✓		✓	✓
Laundry Room	Concrete	Tile & Wood	⅜" Cem. Asb. Bd & Wood	Exposed Rafters & Roof Boards		Wall & Ceiling		
Porch	Concrete	None	Wood.	Wood.		Exterior Finish:		

NOTE:-
Interior finish:-
Finish to be Silver Gray stain manufactured by the Pontiac Paint and Varnish Co. known as Silver Gray S.S. Paste # 421. The paste is mixed with S.S thinner from the same Company.
Exposed roof rafters to be a deep shade of gray. Roof and Wall Boards to be a very light gray.
almost a natural wood color, finish with two (2) coats of Satinlac.
Finish all stained surface with two (2) coats of Satinlac. Satinlac sold by the U.S. Plywood Co.)
Seal and Finish all terrazzo as instructed by the Lansing Office.
Exterior finish:-
Finish all siding, rafter tails, under side of exposed roof boards, posts, lookouts and any exposed wood surface with a light brown stain made of a solution of light brown pentachlorophenol.
Two (2) coats minimum required.
Roof:- Wood shingles, to be stained with dark brown Carbo-Sota Cresote oil by the immersion method
Steel Sash to have two (2) coats of black oil house paint.

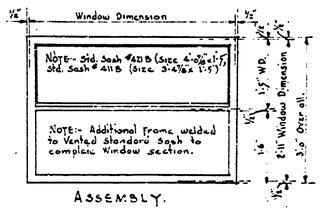

ASSEMBLY.

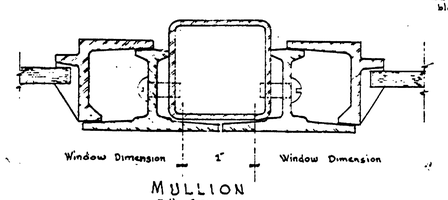

MULLION
Full Size.

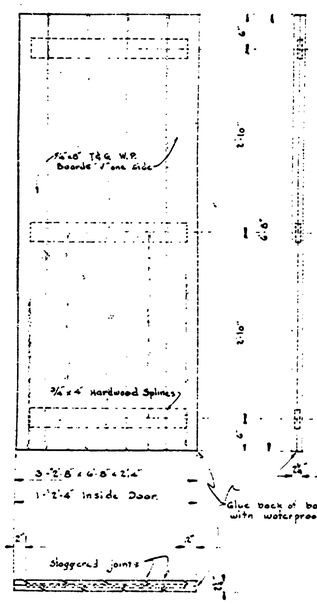

PLANK DOOR DETAIL
Scale 1" = 1'-0"

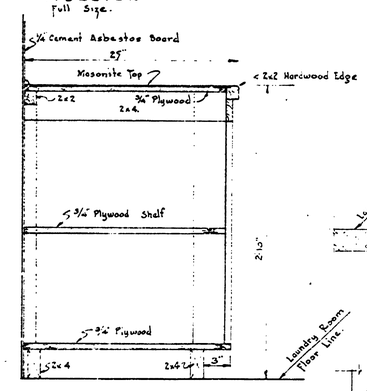

COUNTER DETAIL
Scale 1½" = 1'-0"

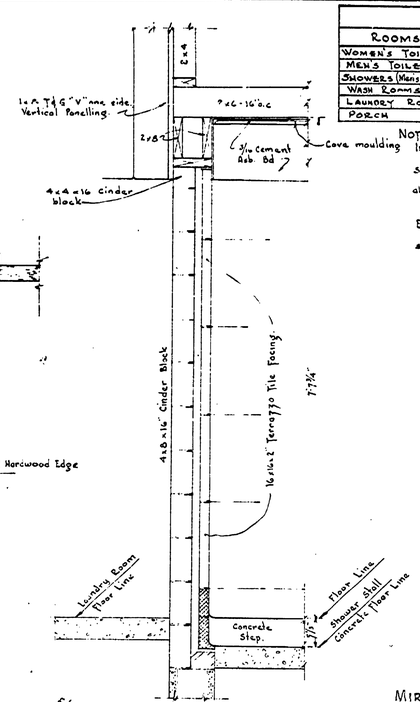

SECTION O-O
Scale 1" = 1'-0"

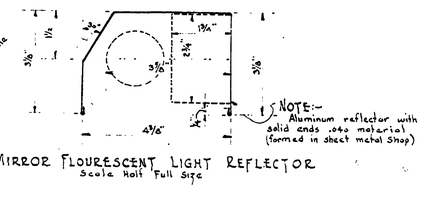

MIRROR FLOURESCENT LIGHT REFLECTOR
Scale Half Full Size

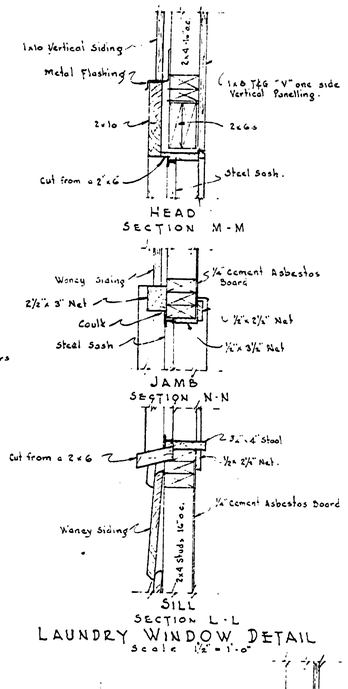

LAUNDRY WINDOW DETAIL
Scale 1½" = 1'-0"

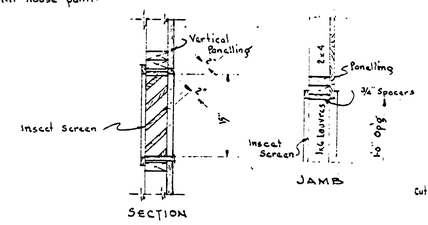

DETAIL OF LOUVRES IN PIPE ALLEY
Scale 1" = 1'-0"

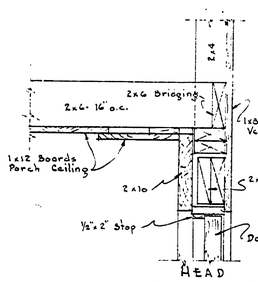

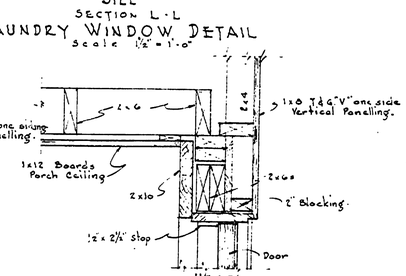

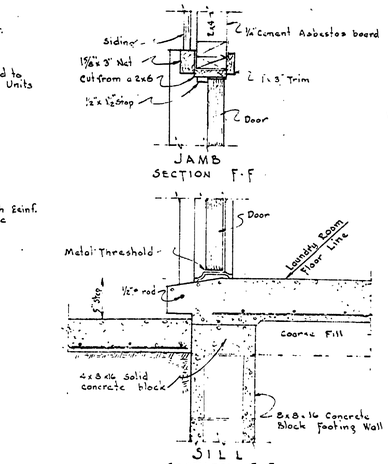

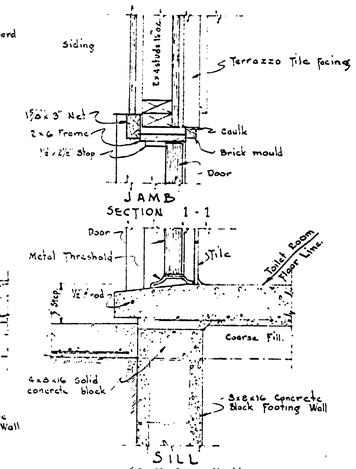

DOOR DETAILS
Scale 1½" = 1'-0"

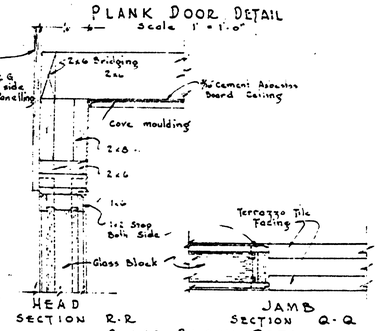

GLASS BLOCK DETAIL
Scale 1½" = 1'-0"

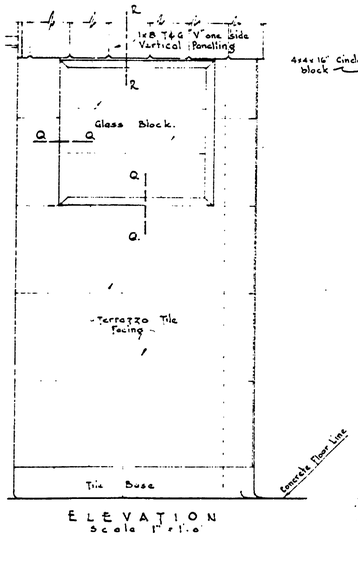

ELEVATION
Scale 1" = 1'-0"

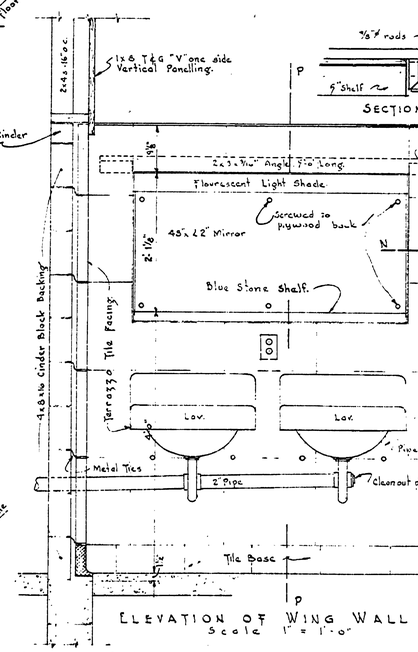

ELEVATION OF WING WALL
Scale 1" = 1'-0"

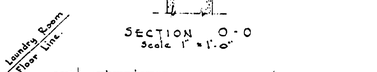

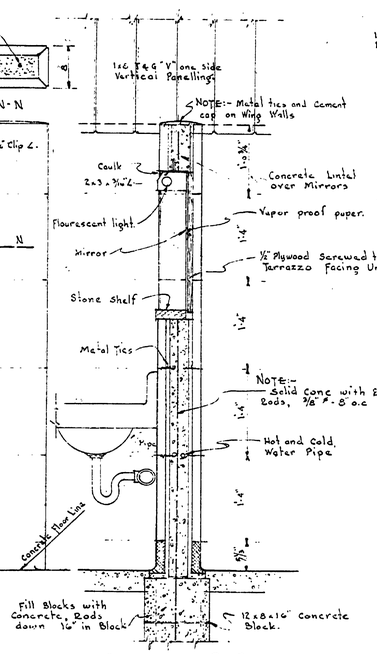

REVISIONS

NO.	DATE	BY
1		
2		
3		
4		
5		
6		

Revised 4/1/54

APPROVED: G. D. Spencer
ASSISTANT CHIEF IN CHARGE OF DESIGN — DATE 3-12-54

DRAWN BY	J.R.	3-12-54
TRACED BY	H.C.M.	3-12-54
CHECKED BY	J.R.	3-12-54
CHECKED BY		
CHIEF DR.		
DATE		

REVIEWED BY: J.W. Fish
DATE: 3-12-54

MICHIGAN
DEPARTMENT OF CONSERVATION
PARKS AND RECREATION DIVISION

TAHQUAMENON FALLS STATE PARK
TOILET, LAUNDRY AND SHOWER BUILDING.

SHEET NO. 5 OF 7

PLAN NO. A-104