Revised 6-6-55

NO.	DATE	BY	REVISIONS	4	5	6
1						
2						
3						

DRAWN BY J.W. Fish
TRACED BY J.W. Fish
CHECKED BY [illegible] 3-12-55
DATE

	APPROVED BY	DATE	BY
ARCHITECTURAL	C. J. Breen	3-12-55	J.I.R.
ENGINEERING		10 March 55	H.C.M.
LANDSCAPE	ASSISTANT CHIEF IN CHARGE OF DESIGN	3-12-55	J.I.R.

APPROVED BY: C. J. Breen
ASSISTANT CHIEF IN CHARGE OF DESIGN
DATE: 3-12-55

REVIEWED BY SECTIONS

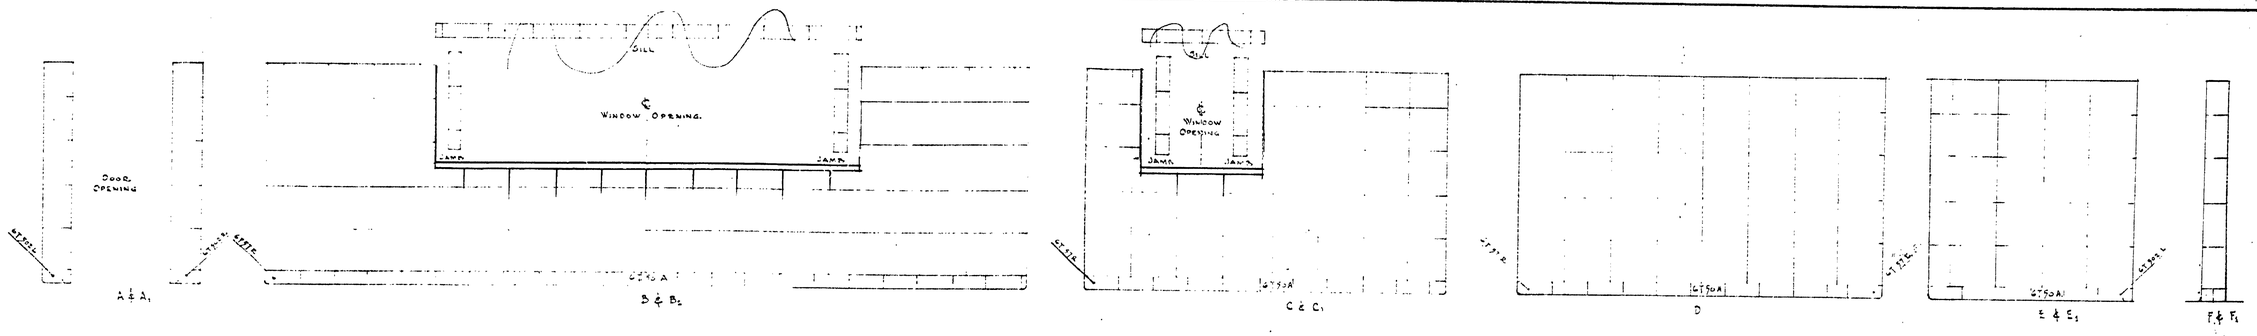

TILE LAYOUT
Scale ½" = 1'-0"

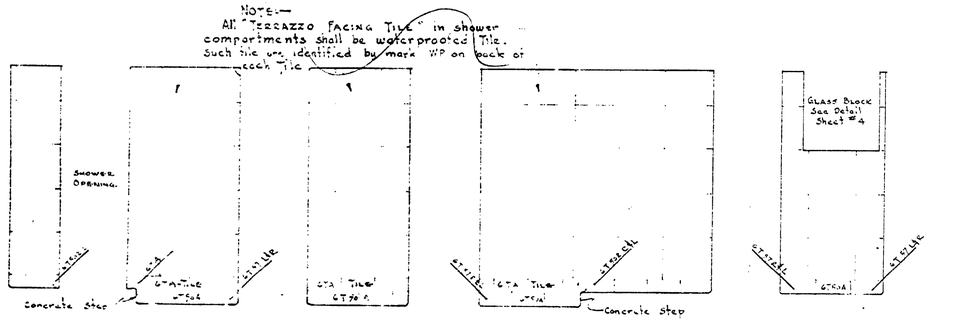

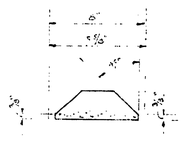

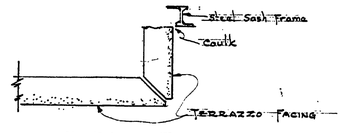

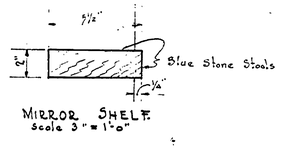

Note:—
Seal back side of "Terrazzo Facing Tile" with "Asphalt Waterproofing" where the facing tile are backed up with a concrete or mortar core.

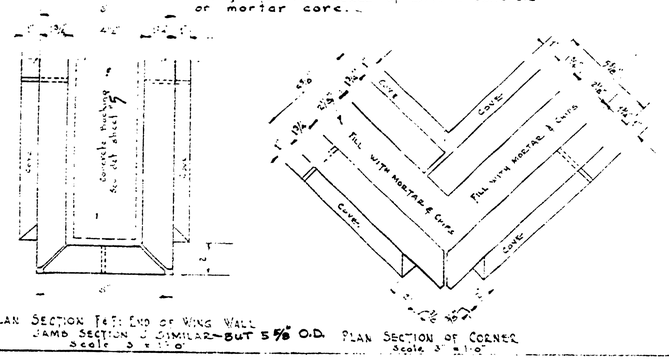

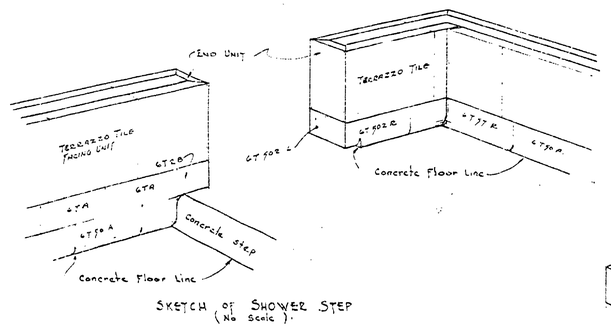

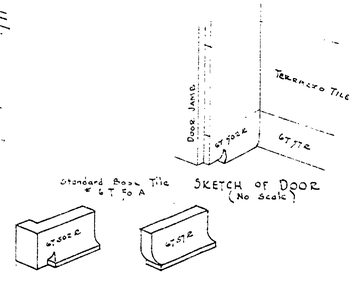

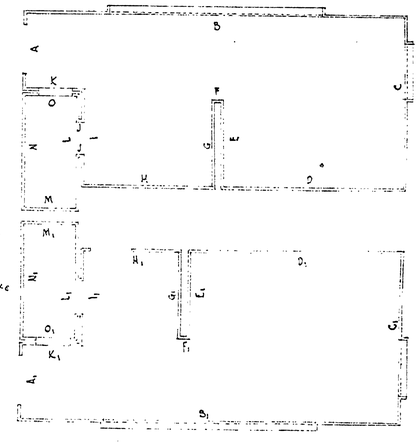

MICHIGAN DEPARTMENT OF CONSERVATION PARKS AND RECREATION DIVISION	TAHQUAMENON FALLS STATE PARK TOILET, LAUNDRY AND SHOWER BUILDING	SHEET NO. 7 OF 7	PLAN NO. A-104