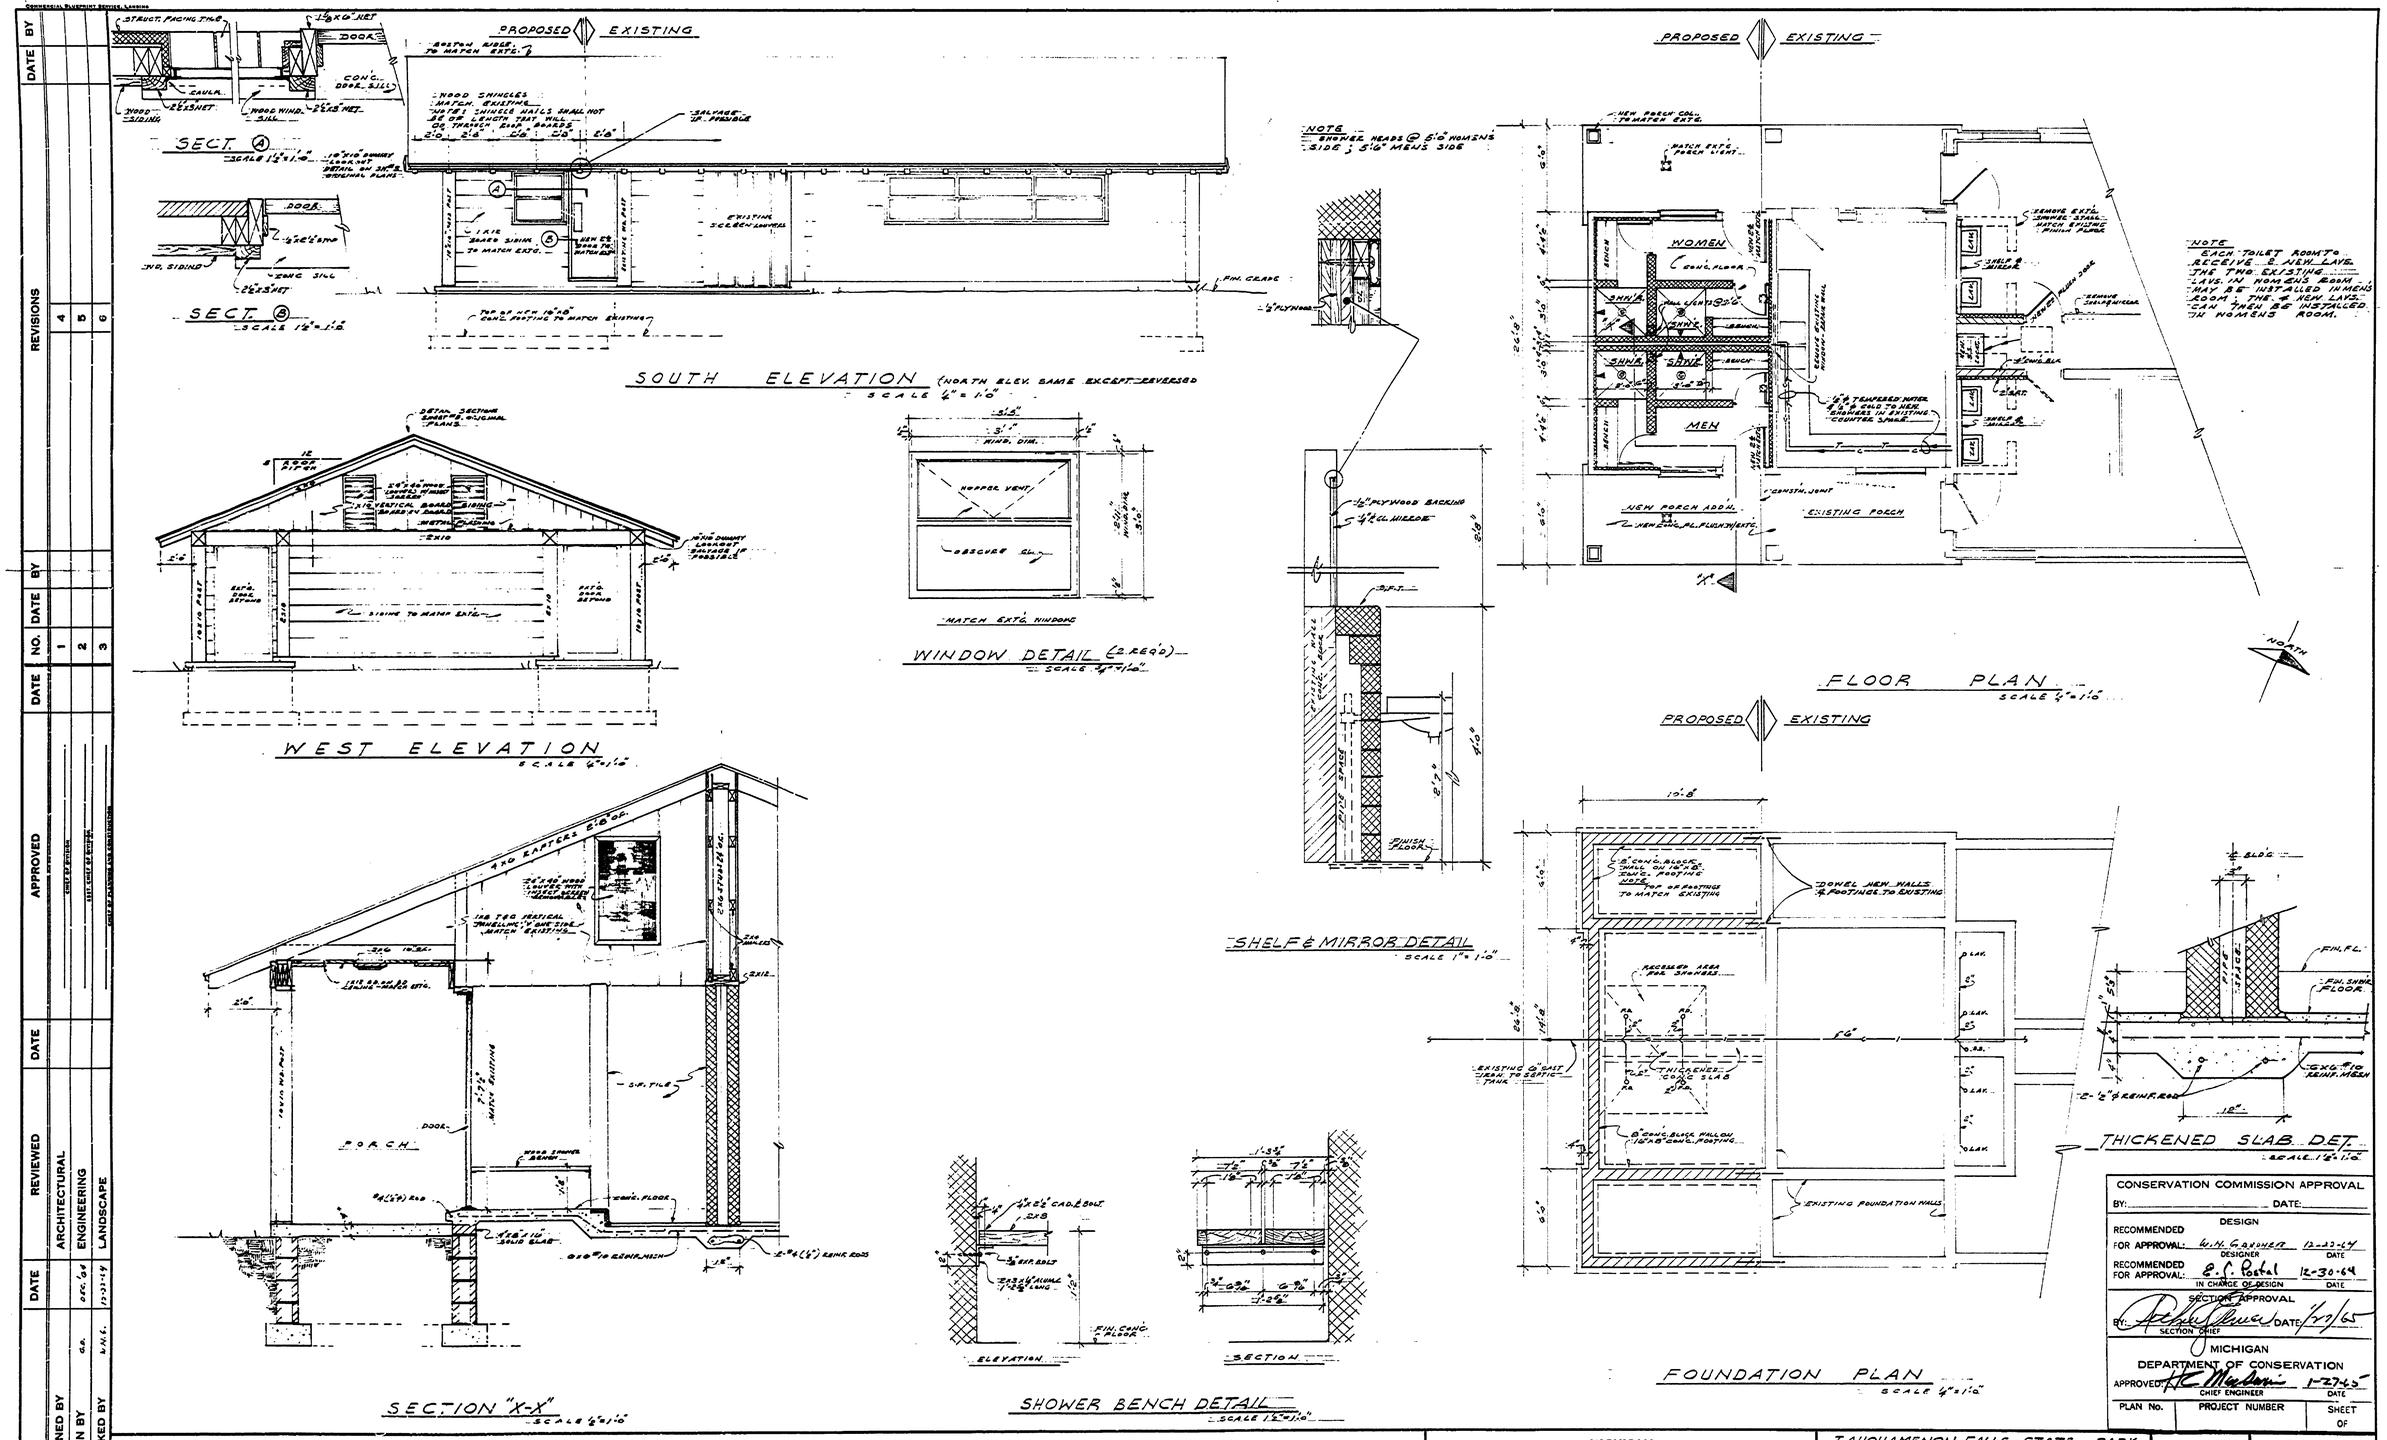
SECT. A
SCALE 1½"=1'-0"
SECT. B
SCALE 1½"=1'-0"
PROPOSED EXISTING
SOUTH ELEVATION (NORTH ELEV. SAME EXCEPT REVERSED)
SCALE ¼"=1'-0"
WEST ELEVATION
SCALE ¼"=1'-0"
WINDOW DETAIL (2 REQ'D)
SCALE ¾"=1'-0"
SHELF & MIRROR DETAIL
SCALE 1"=1'-0"
FLOOR PLAN
SCALE ¼"=1'-0"
NOTE
EACH TOILET ROOM TO RECEIVE 2 NEW LAVS. THE TWO EXISTING LAVS. IN MOMENS ROOM MAY BE INSTALLED IN MENS ROOM. THE 4 NEW LAVS. CAN THEN BE INSTALLED IN MOMENS ROOM.
SECTION "X-X"
SCALE ¼"=1'-0"
SHOWER BENCH DETAIL
SCALE 1½"=1'-0"
ELEVATION
SECTION
FOUNDATION PLAN
SCALE ¼"=1'-0"
THICKENED SLAB DET.
SCALE 1½"=1'-0"
CONSERVATION COMMISSION APPROVAL
BY: DATE:
DESIGN
RECOMMENDED FOR APPROVAL: DESIGNER DATE
RECOMMENDED FOR APPROVAL: IN CHARGE OF DESIGN DATE
SECTION APPROVAL
BY: SECTION CHIEF DATE
MICHIGAN DEPARTMENT OF CONSERVATION
APPROVED: CHIEF ENGINEER DATE
PLAN No. PROJECT NUMBER SHEET OF
MICHIGAN DEPARTMENT OF CONSERVATION PARKS AND RECREATION DIVISION
TAHQUAMENON FALLS STATE PARK
SHOWER ROOM ADDITION
TOILET, LAUNDRY & SHOWER BLDG.
SHEET NO. 1 OF 1
PLAN NO. A-104A
DESIGNED BY
DRAWN BY
CHECKED BY
ARCHITECTURAL
ENGINEERING
LANDSCAPE
REVIEWED
APPROVED
REVISIONS
DATE BY
DATE NO. DATE BY
DATE