MICHIGAN DEPARTMENT OF CONSERVATION

TAHQUAMENON FALLS STATE PARK
RIVERMOUTH SECTION

CONSTRUCTION PLANS FOR

TOILET & SHOWER BUILDING NO. 5A

CONTRACT NO. 975-11-C3

CHIEF, PARKS AND RECREATION

SHEET INDEX

1. LOCATION & SITE PLAN
2. FLOOR PLAN & SECTIONS
3. ELEVATIONS; PLUMBING & ELECTRICAL
4. SIGN & MISC DETAILS

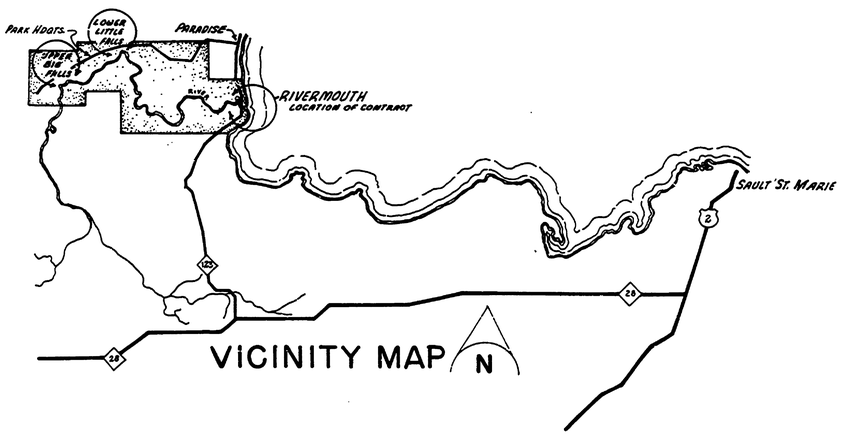

VICINITY MAP N

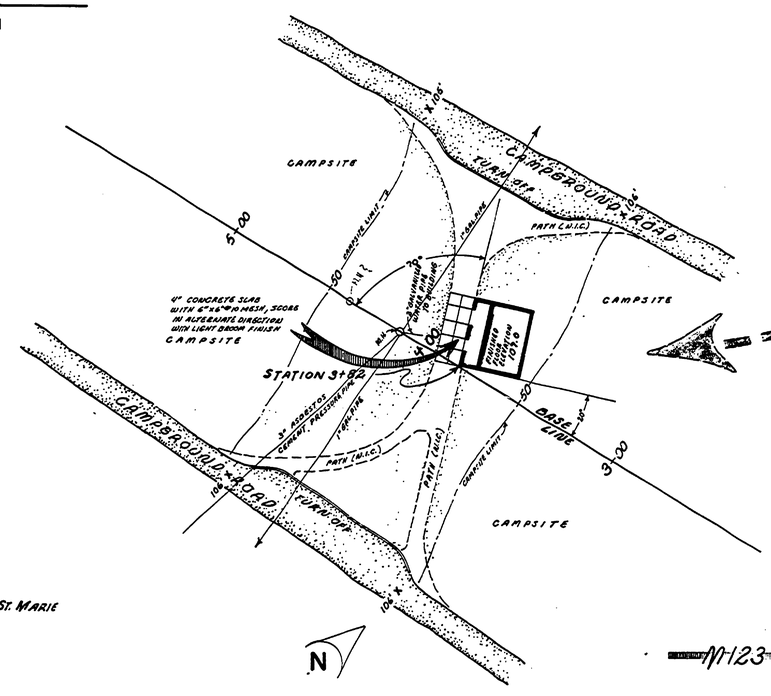

SITE PLAN
1" = 30'

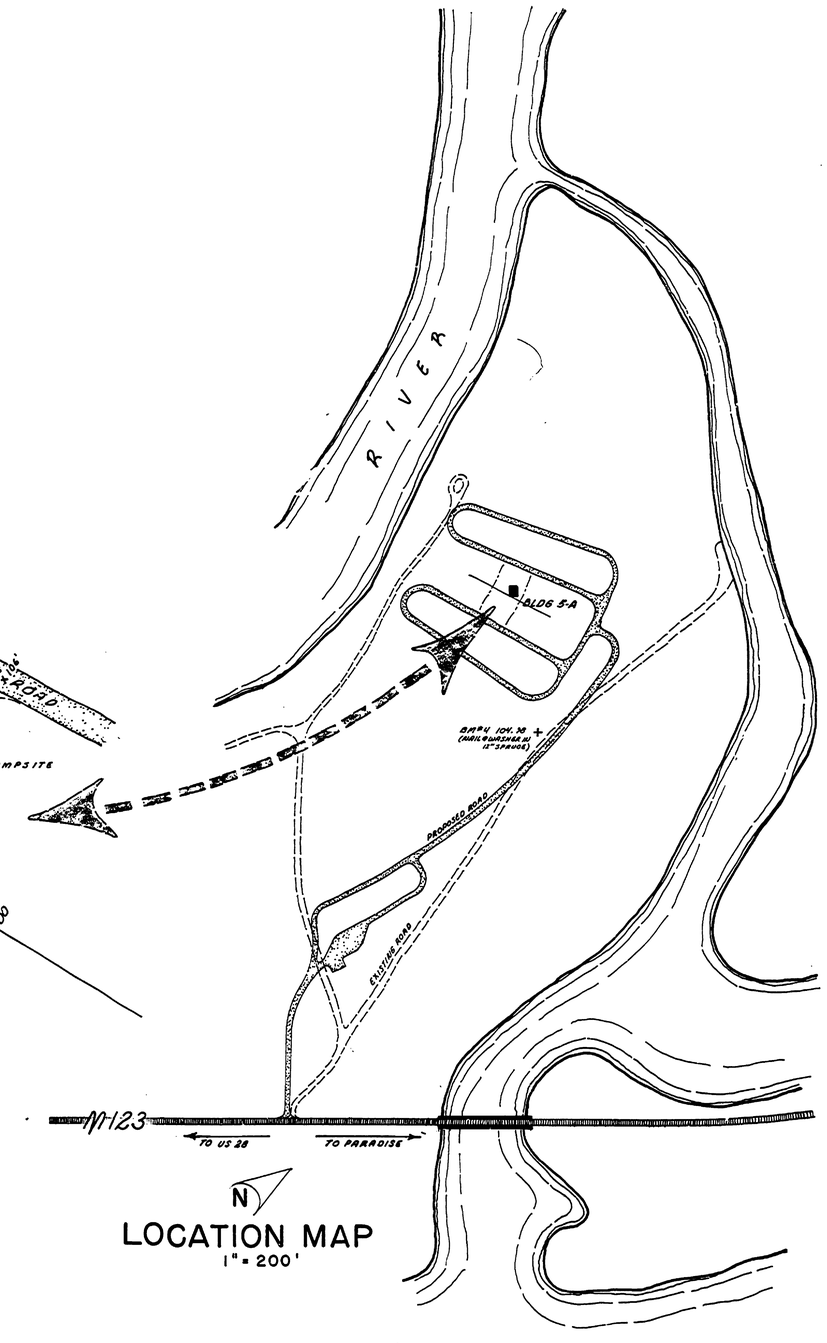

LOCATION MAP
1" = 200'

DATE	BY	REVISIONS	DATE	BY
		4		
		5		
		6		

NO.	DATE	BY
1		
2		
3	2-21-63	

APPROVED

	DATE
ARCHITECTURAL	2-22-63
ENGINEERING	2-22-63
LANDSCAPE	2-22-63

	DATE
DESIGNED BY	
DRAWN BY J.M.H.	1-63
CHECKED BY	

MICHIGAN DEPARTMENT OF CONSERVATION
PARKS AND RECREATION DIVISION

TAHQUAMENON FALLS STATE PARK
TOILET & SHOWER BUILDING #5A
TAHQUAMENON RIVERMOUTH CAMPGROUND AREA

SHEET NO. 1 OF 4

PLAN NO. A 107