COMMERCIAL BLUEPRINT SERVICE, LANSING

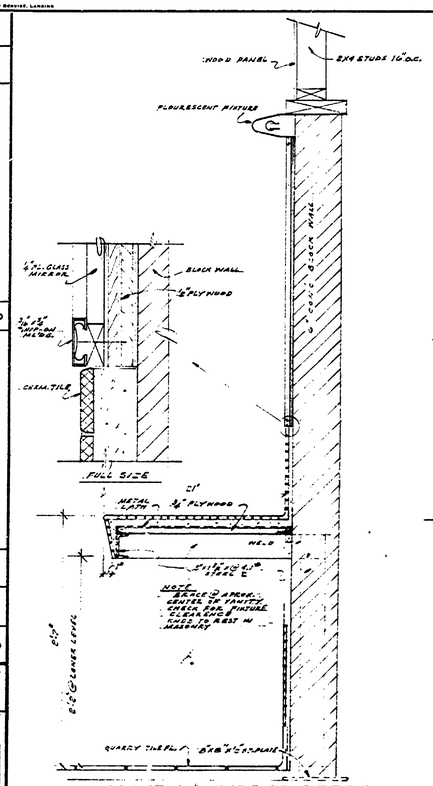

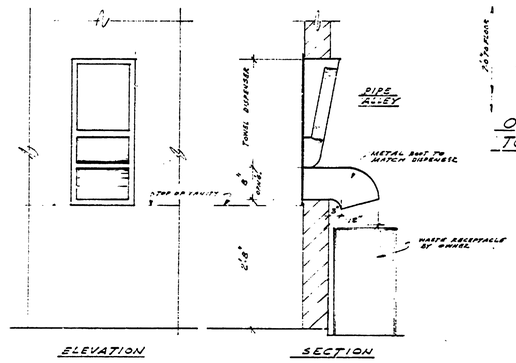

RECESSED TOWEL DISPENSER & WASTE DISPOSAL CHUTE
SCALE 3/4"=1'-0"

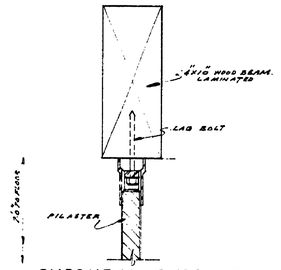

OVERHEAD SUPPORT TOILET PARTNS.
SCALE 3/4"=1'-0"

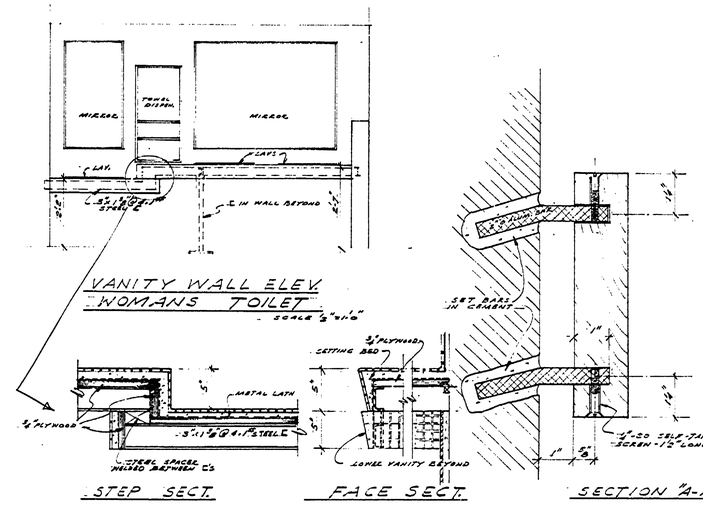

VANITY WALL ELEV.
WOMANS TOILET
SCALE ½"=1'-0"

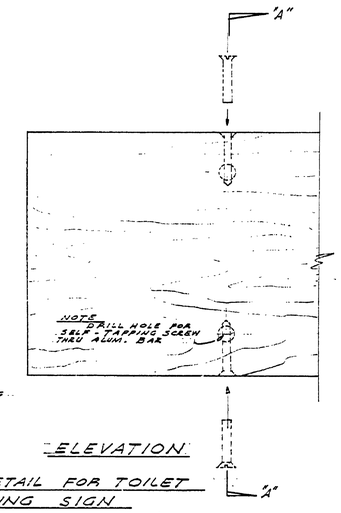

ELEVATION

MOUNTING DETAIL FOR TOILET BUILDING SIGN
SCALE ½ SIZE

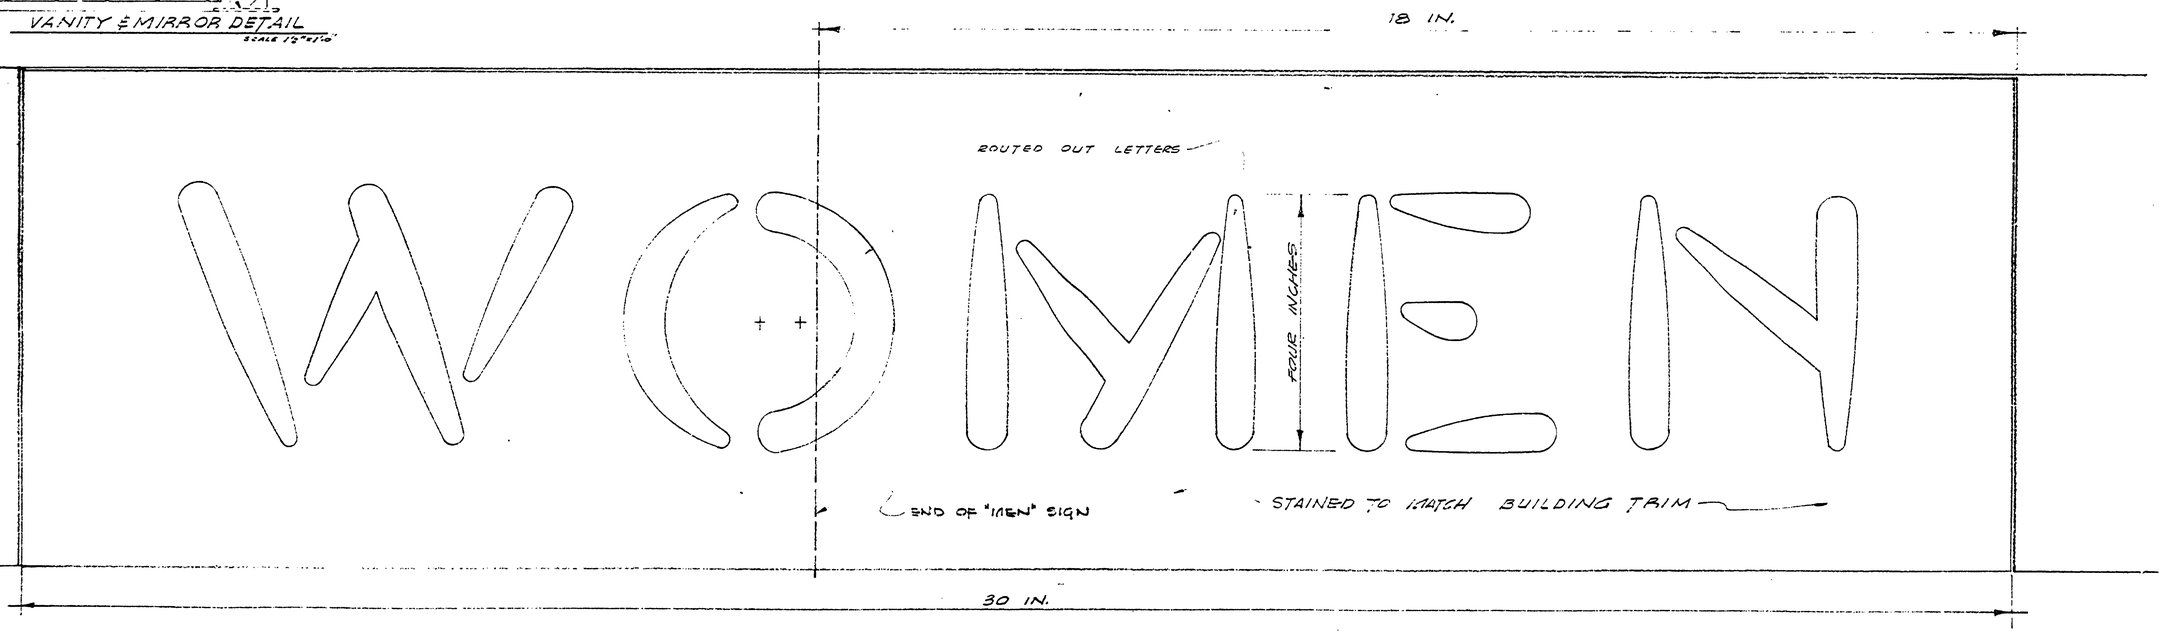

SIGN DETAIL
FULL SIZE

DATE	BY	REVISIONS	DATE	BY
		4		
		5		
		6		

DATE	NO.	DATE	BY
	1		
	2		
7-22-63	3		

APPROVED	DATE

REVIEWED	DATE
ARCHITECTURAL W.M.C.	2-22-63
ENGINEERING	
LANDSCAPE	

DATE	
	DESIGNED BY W.M.C.
10/23/62	DRAWN BY
	CHECKED BY

MICHIGAN
DEPARTMENT OF CONSERVATION
PARKS AND RECREATION DIVISION

SIGN DETAILS — MISC. DETAILS
TAHQUAMENON FALLS STATE PARK.
TOILET & SHOWER BUILDING #5A
TAHQUAMENON RIVERMOUTH CAMPGROUND AREA.

SHEET NO. 4 OF 4

PLAN NO. A-107