COMMERCIAL BLUEPRINT SERVICE 200 6-65

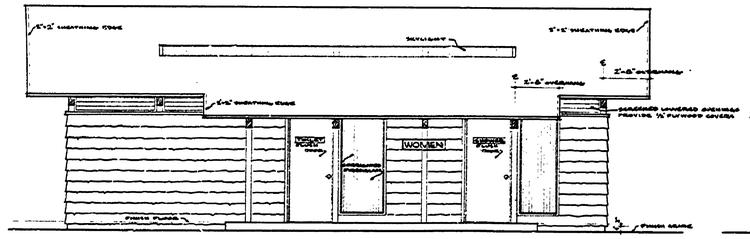

- WEST ELEVATION -
1/4" = 1'-0"

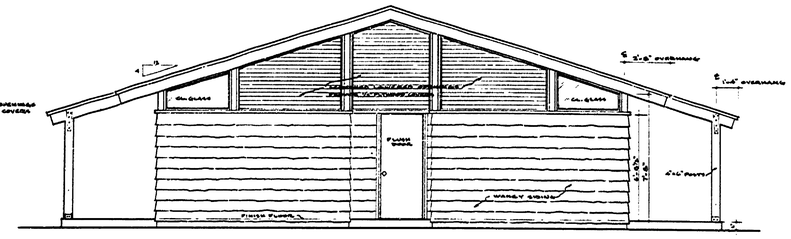

- SOUTH ELEVATION -
1/4" = 1'-0"

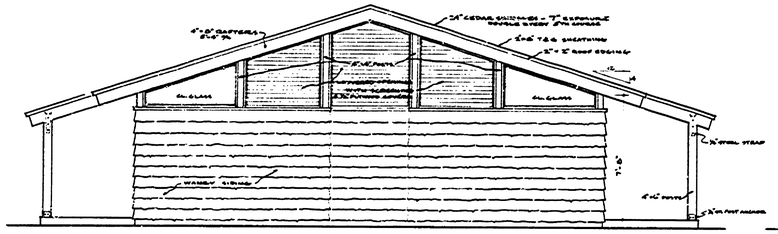

- NORTH ELEVATION -
1/4" = 1'-0"

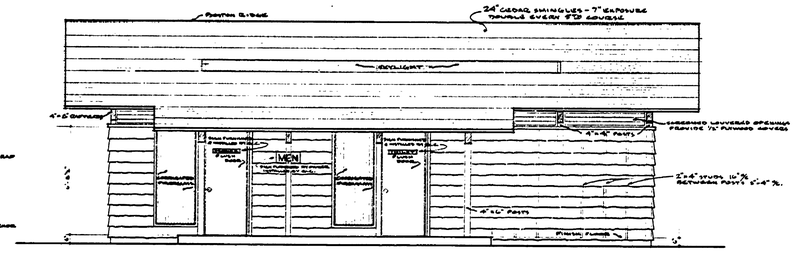

- EAST ELEVATION -
1/4" = 1'-0"

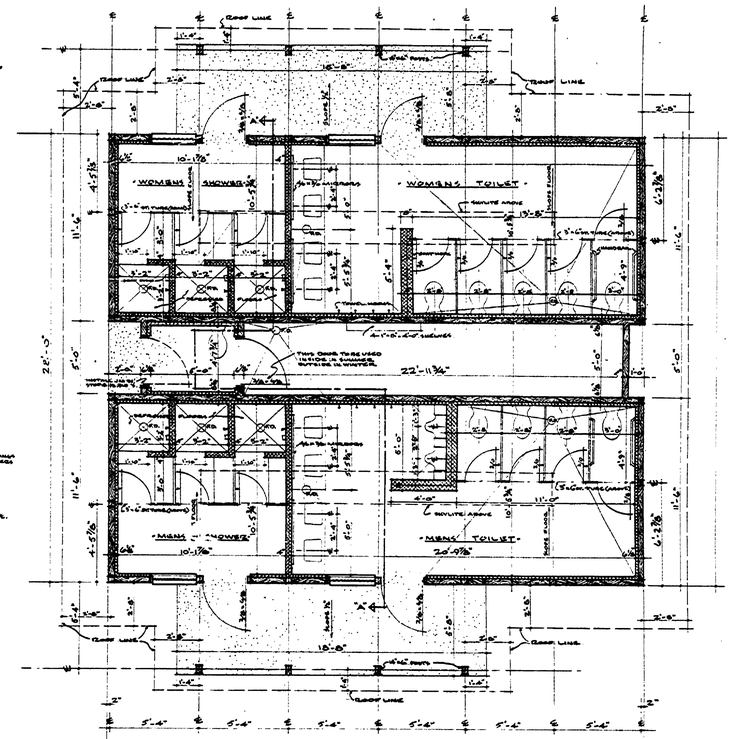

- FLOOR PLAN -
1/4" = 1'-0"

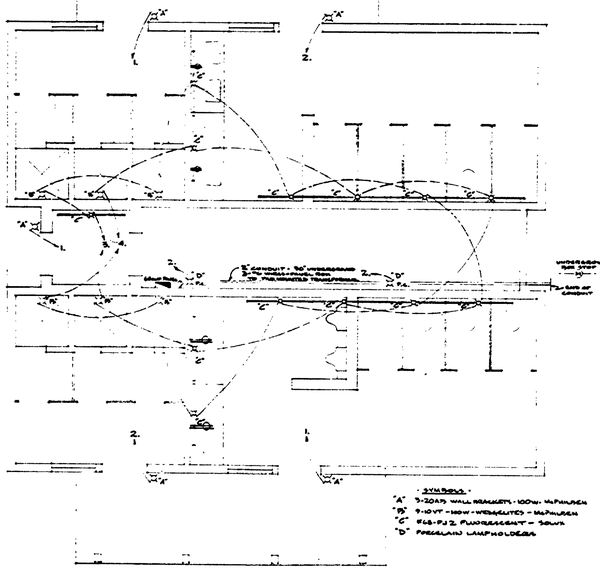

- ELECTRICAL PLAN -
1/4" = 1'-0"

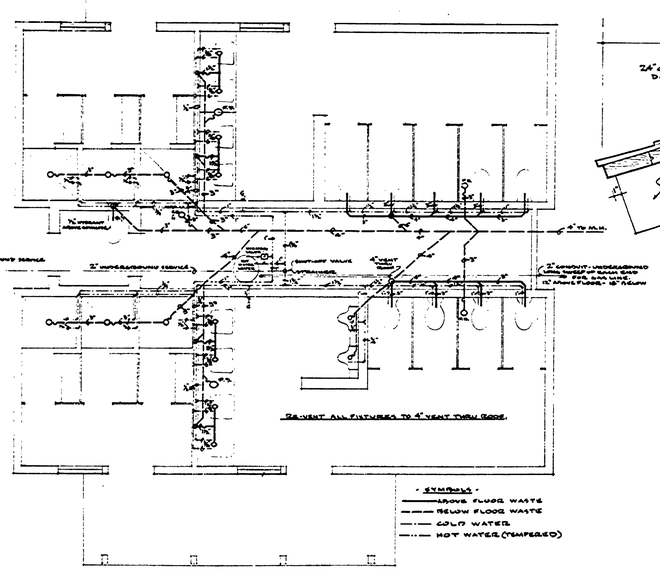

- PLUMBING PLAN -
1/4" = 1'-0"

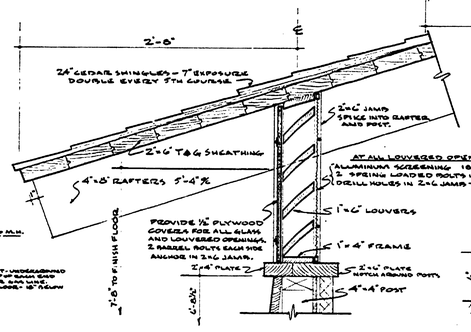

- SECTION -

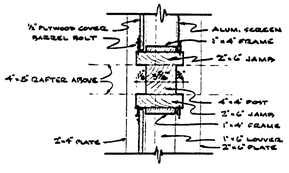

- PLAN -

- ROOF AND WALL SECTION -
1 1/2" = 1'-0"

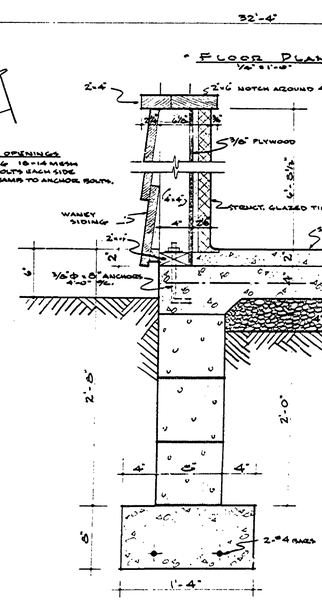

- FOUNDATION SECTION -
1 1/2" = 1'-0"

CONSERVATION COMMISSION APPROVAL
BY: _____ DATE _____
RECOMMENDED FOR APPROVAL: ENGINEER OR ARCHITECT DATE
RECOMMENDED FOR APPROVAL: IN CHARGE OF DESIGN DATE

SECTION APPROVAL
BY: SECTION CHIEF DATE

ENGINEERING SECTION
APPROVED: CHIEF ENGINEER DATE

SURVEYED BY		DRAWN BY	R.M.H.	12-65	NO.	DATE	BY	REVISIONS	NO.	DATE	BY	REVISIONS
DESIGNED BY		CHECKED BY	W.W.L.	1-66	1.	2-8-66	R.M.H.	HOUSE CAPPED — STOVE				
	DATE			DATE	2.				4.			

MICHIGAN
DEPARTMENT OF CONSERVATION

- TAHQUAMENON FALLS STATE PARK -
- TOILET BUILDING -

SHEET NO. 2 OF 3
FOR PROJECT NO. P246-258-300-019

SHEET 2 OF 3 | PLAN NO. A-108d