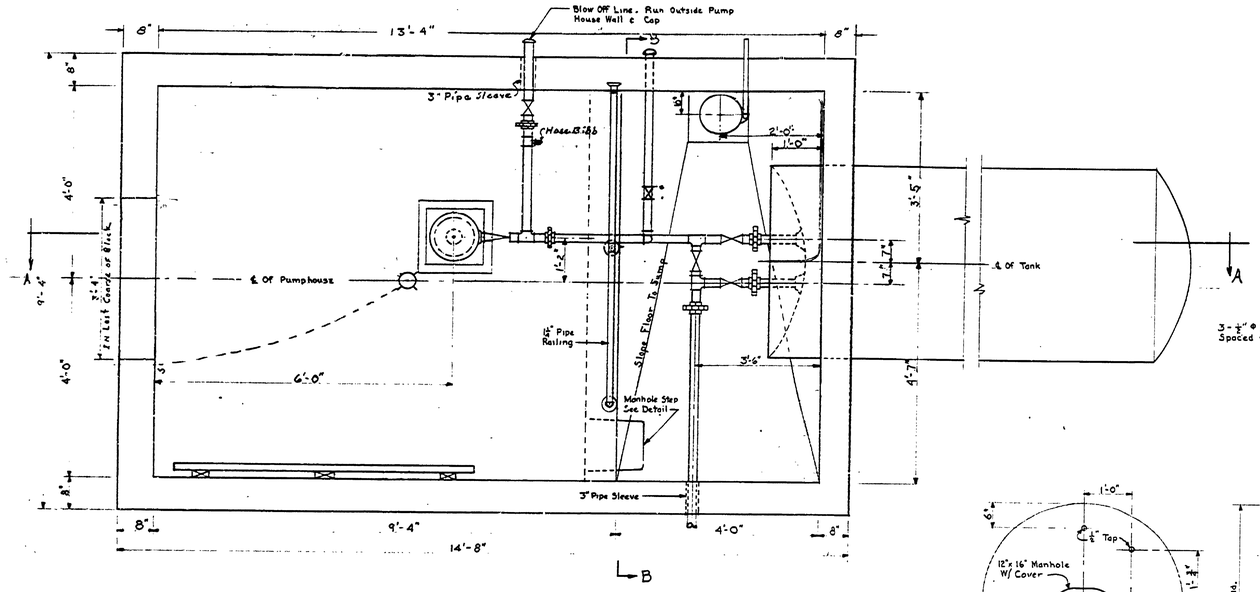

PLAN
Scale ¾" = 1'-0"

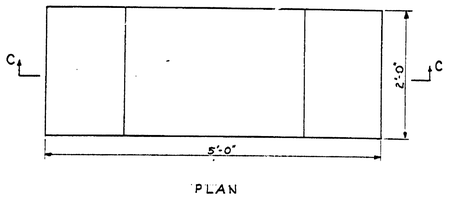

PLAN

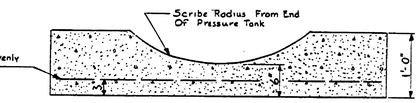

SECTION C-C

TANK SUPPORT DETAIL
Scale 1" = 1'-0"

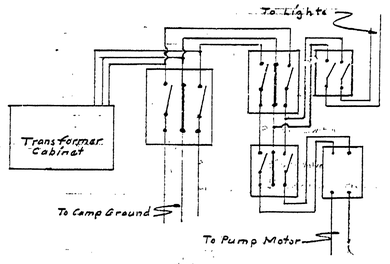

WIRING DIAGRAM

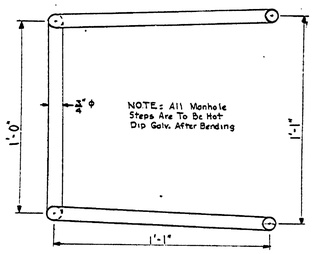

PLAN

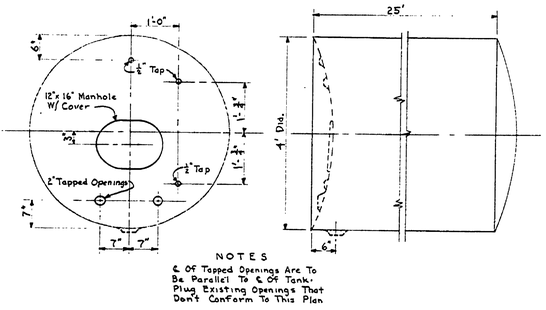

NOTES
℄ Of Tapped Openings Are To Be Parallel To ℄ Of Tank. Plug Existing Openings That Don't Conform To This Plan

CONCAVE END ELEVATION

PRESSURE TANK DETAIL
Scale ¾" = 1'-0"

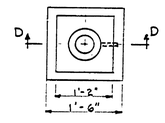

PLAN

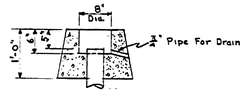

SECTION D-D

PUMP BASE DETAIL
Scale ¾" = 1'-0"

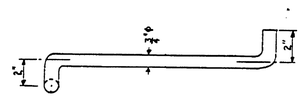

ELEVATION

MANHOLE STEP DETAIL
Scale 3" = 1'-0"

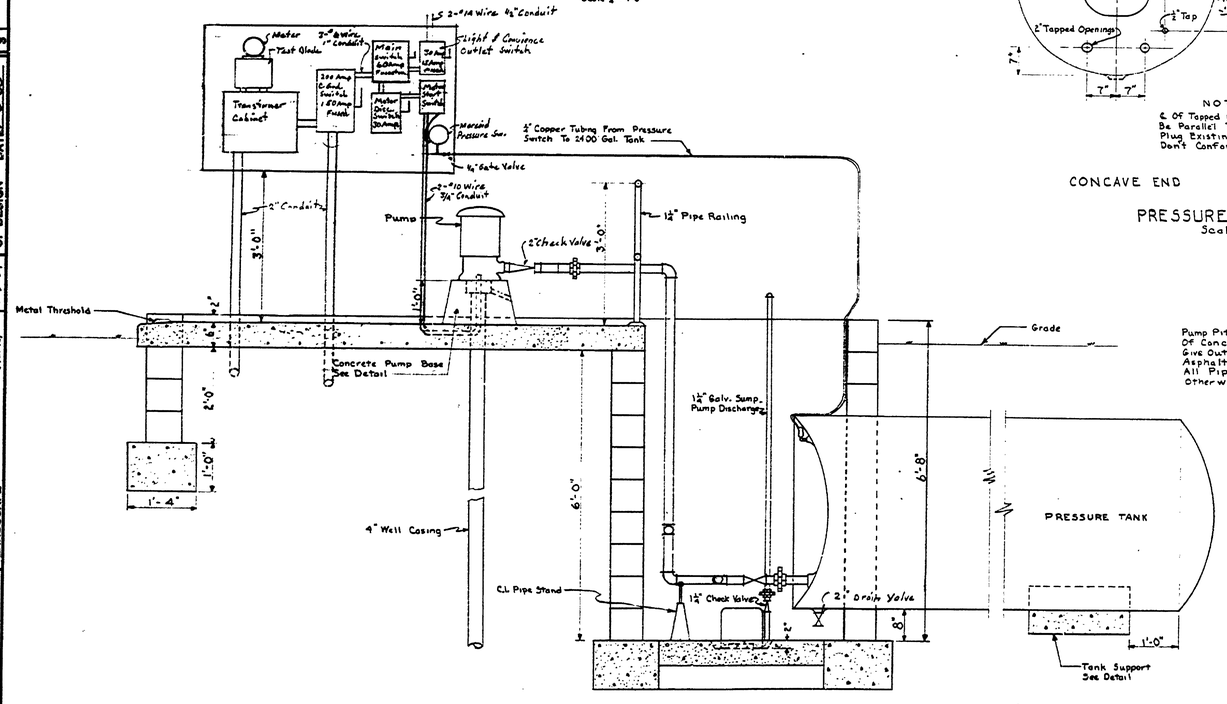

SECTION A-A
Scale ¾" = 1'-0"

NOTES
Pump Pit And Foundation Walls Are To Be Constructed Of Concrete Block. Give Outside Walls Of Pump Pit Two Coats Of Bituminous Asphalt Foundation Paint over ½" Mortar Plaster. All Piping In The Pumphouse Is 2" Galv. Unless Otherwise Noted.

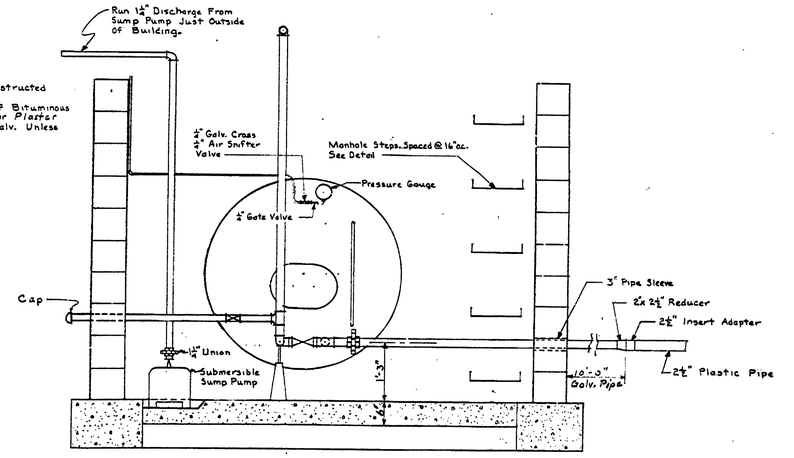

SECTION B-B WITH SUMP IN SECTION
Scale ¾" = 1'-0"

PUMPHOUSE PIPING AND FOUNDATION PLAN

MICHIGAN
DEPARTMENT OF CONSERVATION
PARKS AND RECREATION DIVISION

TAHQUAMENON FALLS STATE PARK
LOWER FALLS CAMPGROUND
WATER SYSTEM
Scale As Shown

SHEET NO. 2 OF 3

PLAN NO. E-110

NO.	DATE	REVISIONS	BY
1	13 Jan 84		
2	8/10/-	See Plan No. E-110/- For Revisions	
3			
4			
5			
6			

APPROVED BY
ASSISTANT CHIEF IN CHARGE OF DESIGN — DATE 2-3-55

REVIEWED BY SECTIONS	DATE	BY
ARCHITECTURAL	12-29-54	J.T.R.
ENGINEERING	31 Dec 54	H.C.H.
LANDSCAPE	10-29-54	J.T.R.

DRAWN BY B.H.G.
TRACED BY
CHECKED BY E.J.P.
DATE 11 Jan. 1955