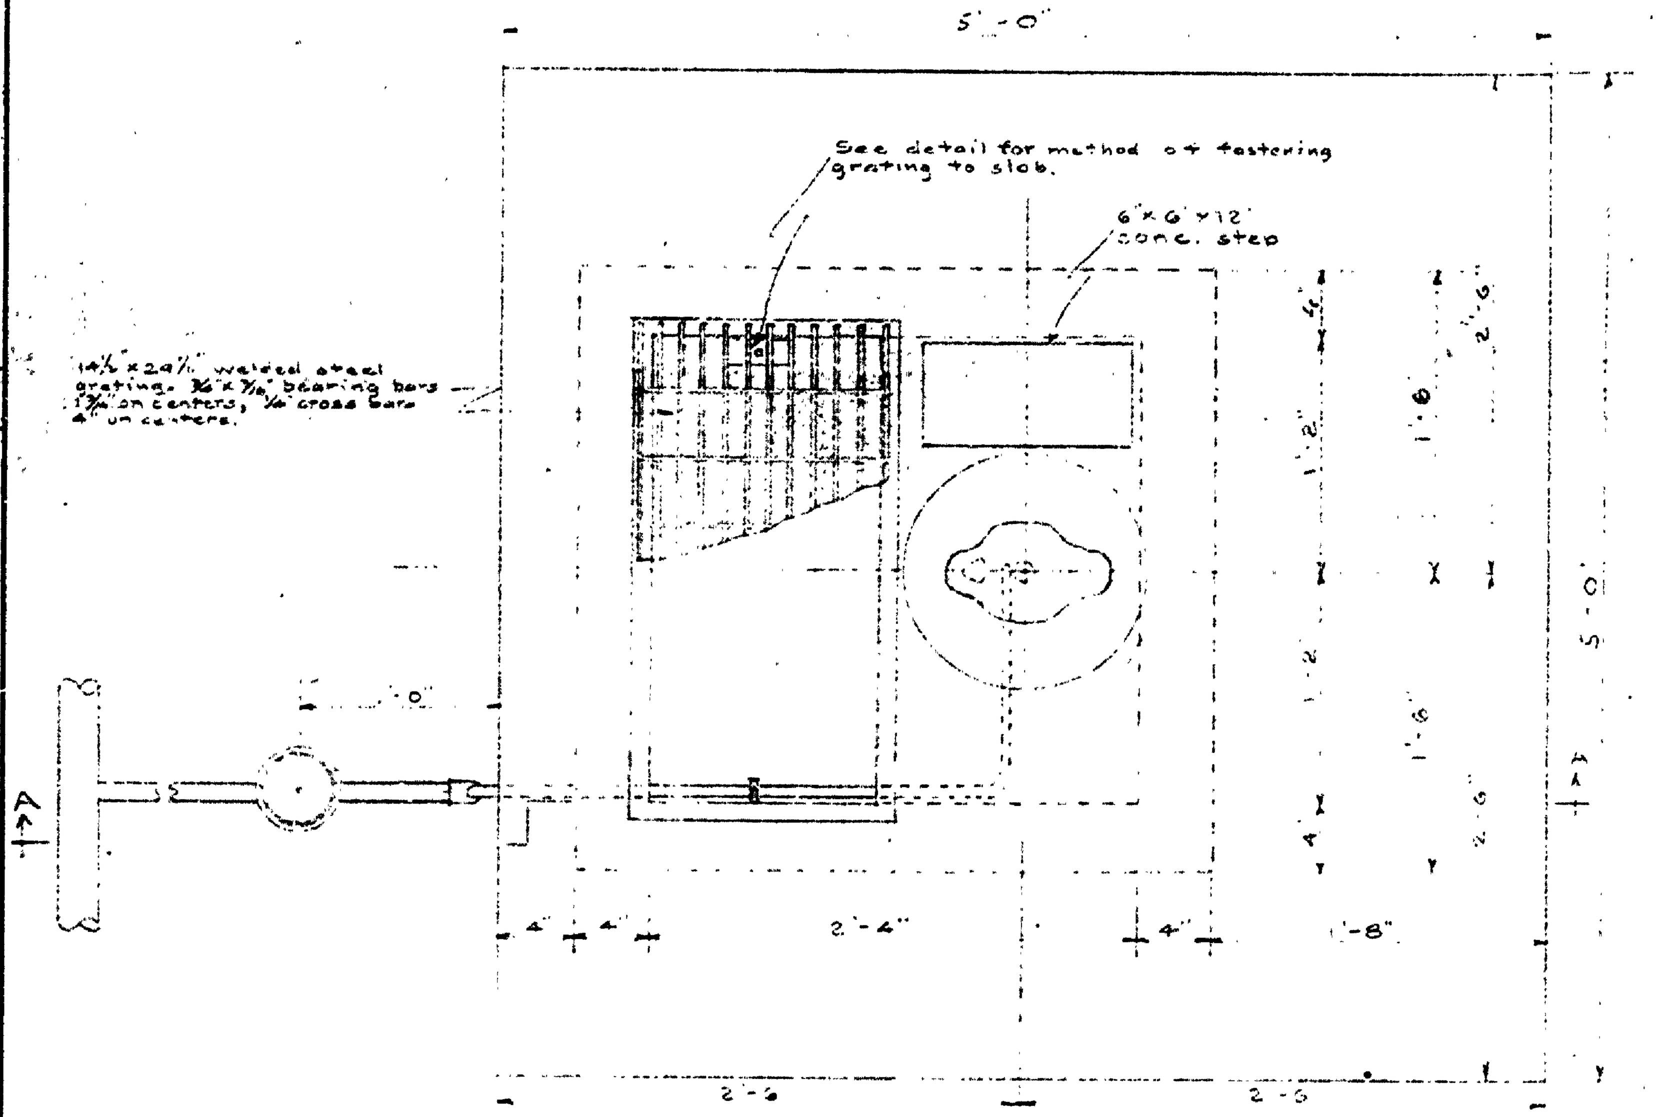

PLAN
Scale: ½" = 1'-0"

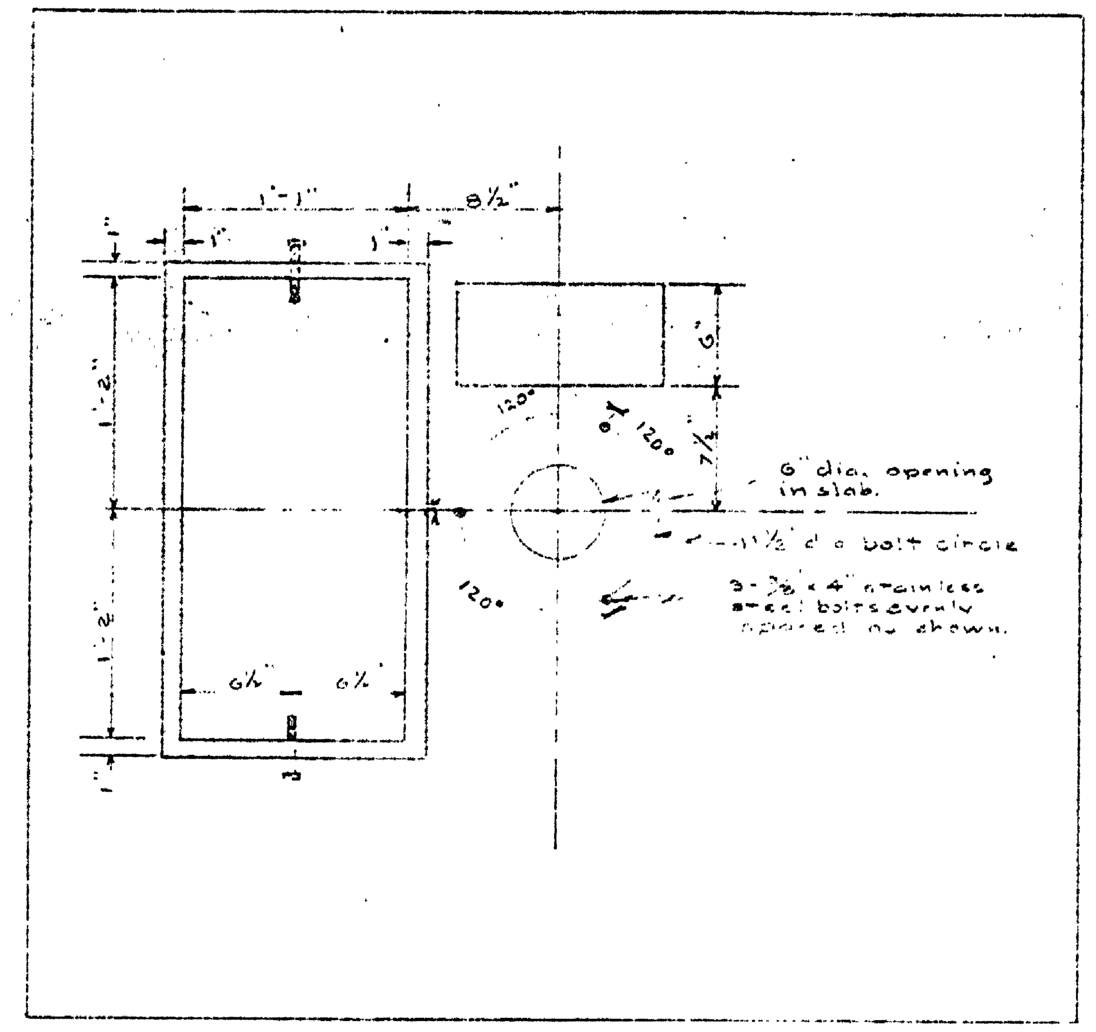

PLAN OF CONCRETE SLAB
Scale: 1½" = 1'-0"

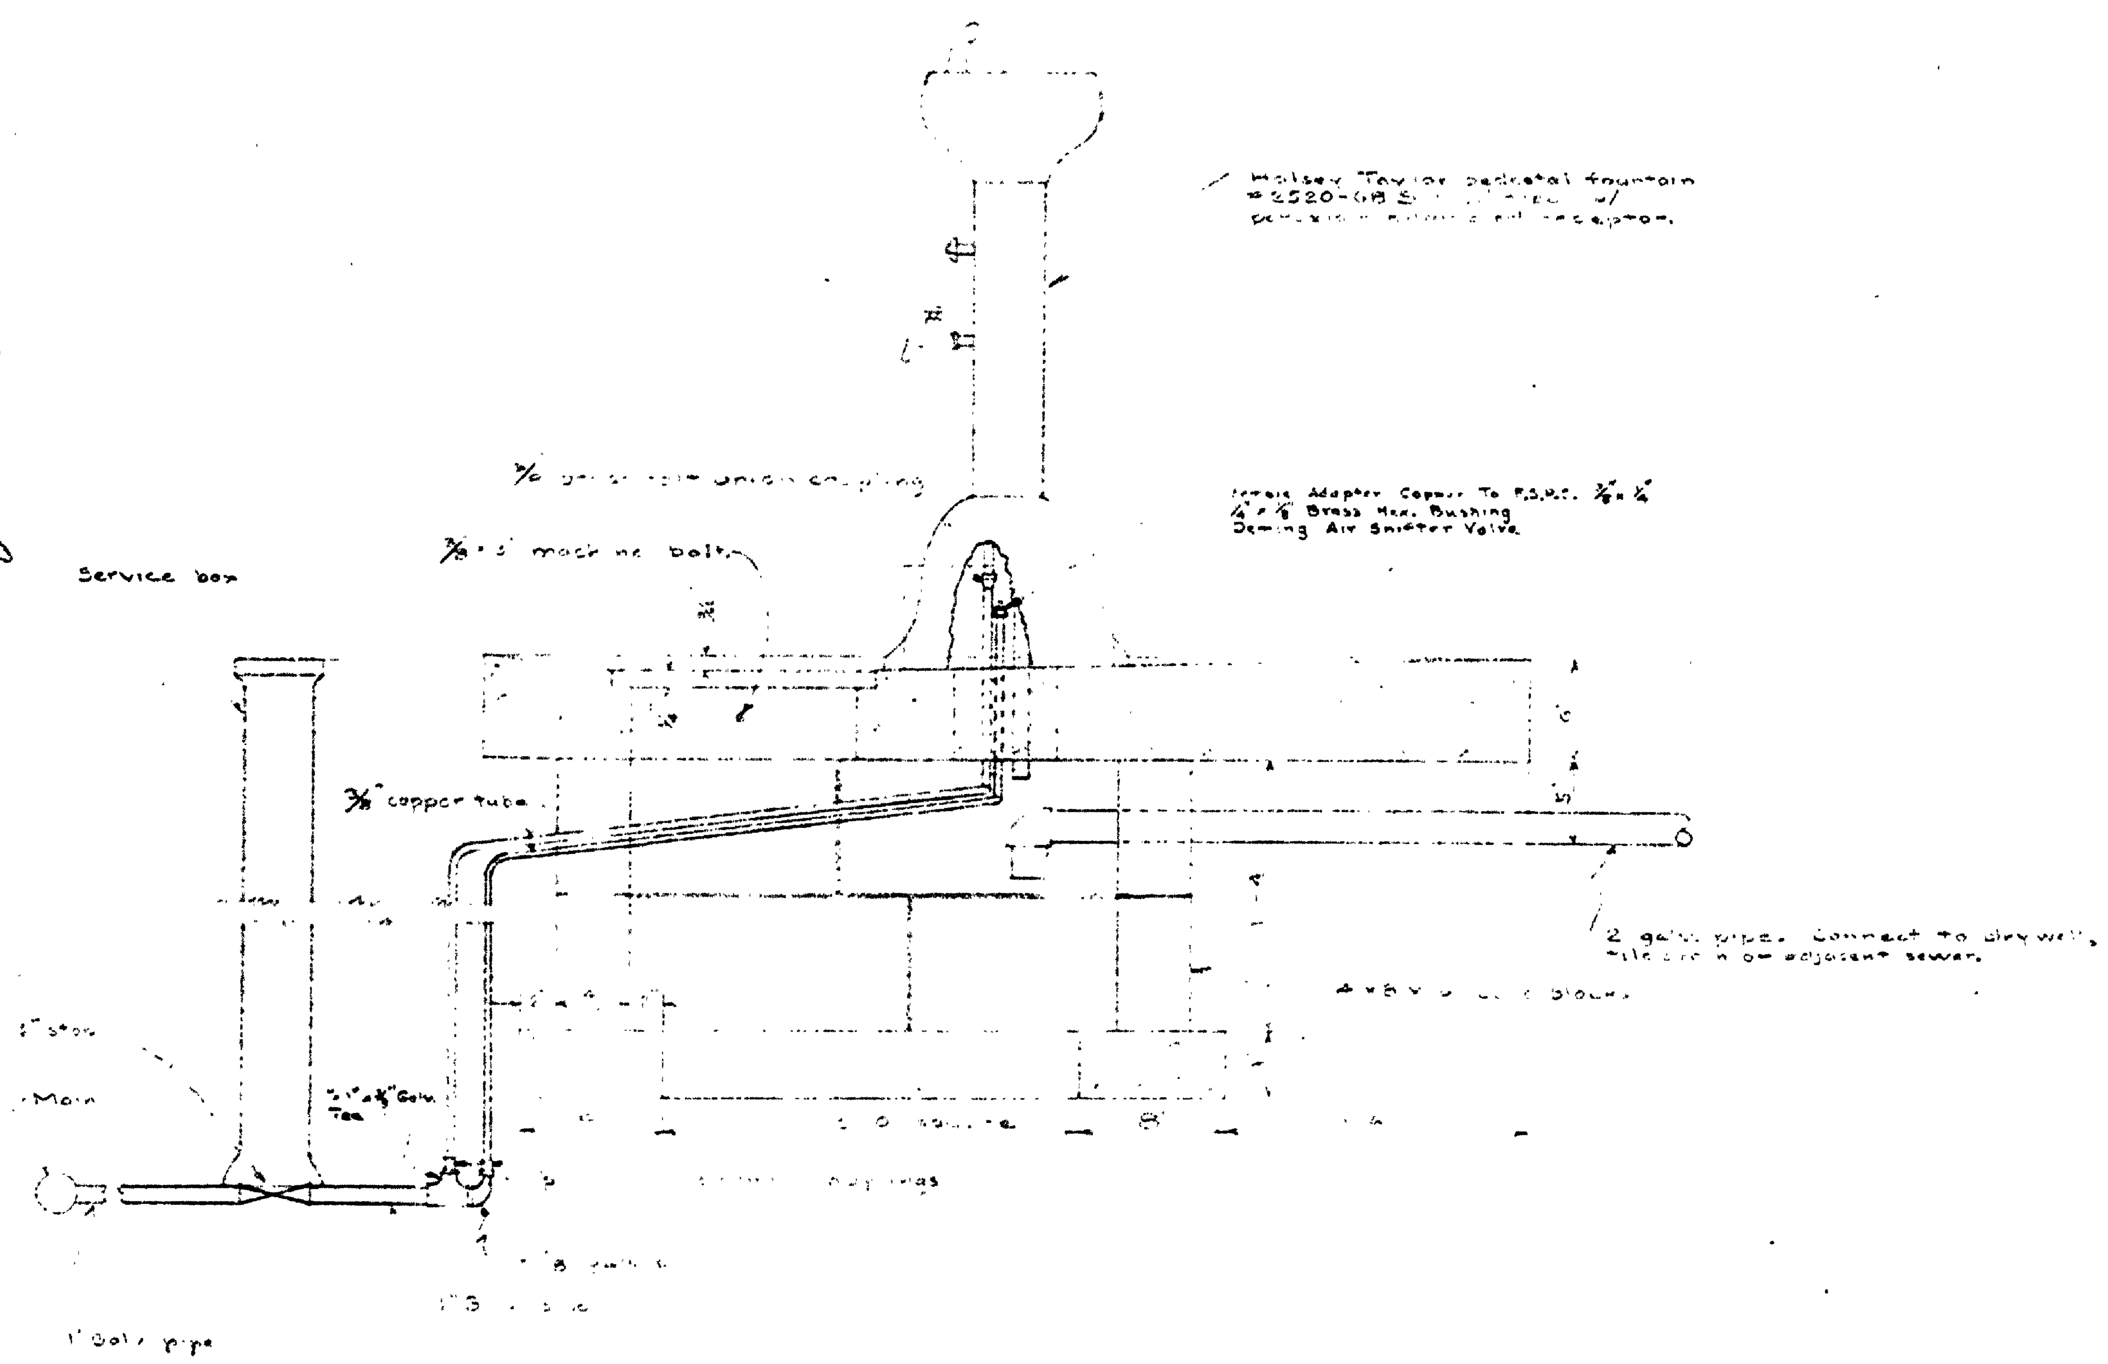

SECTION A-A
Scale: 1½" = 1'-0"

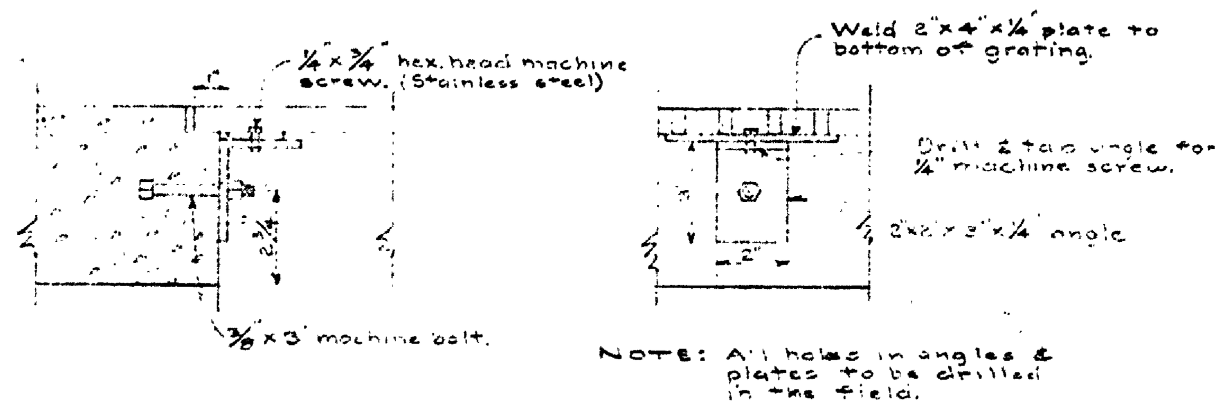

DETAIL FOR FASTENING GRATING TO CONCRETE SLAB
Scale: 3" = 1'-0"

Note: Shut Off Valve In Service Box, Open Faucet On Fountain And Pump Air Through Snifter Valve For Winter Shut Down

DESIGNED BY	K.B.B.	
DRAWN BY	K.F.B.	10-24-61
CHECKED BY	E.J.P.	10-23-61

REVIEWED		DATE
ARCHITECTURAL	W.N.C.	10-24-61
ENGINEERING	E.J.P.	10-23-61
LANDSCAPE		10-24-61

APPROVED

NO.	DATE	BY	REVISIONS	DATE	BY
1			4		
2			5		
3			6		

STANDARD PLAN FOR DRINKING FOUNTAIN

MICHIGAN
DEPARTMENT OF CONSERVATION
PARKS AND RECREATION DIVISION

TAHQUAMENON FALLS STATE PARK
RIVERMOUTH CAMPGROUND
WATER DISTRIBUTION SYSTEM
Scale: As shown

SHEET NO. 4 OF 4

PLAN NO. E-113

SE-149