COMMERCIAL BLUEPRINT SERVICE 800 6-65

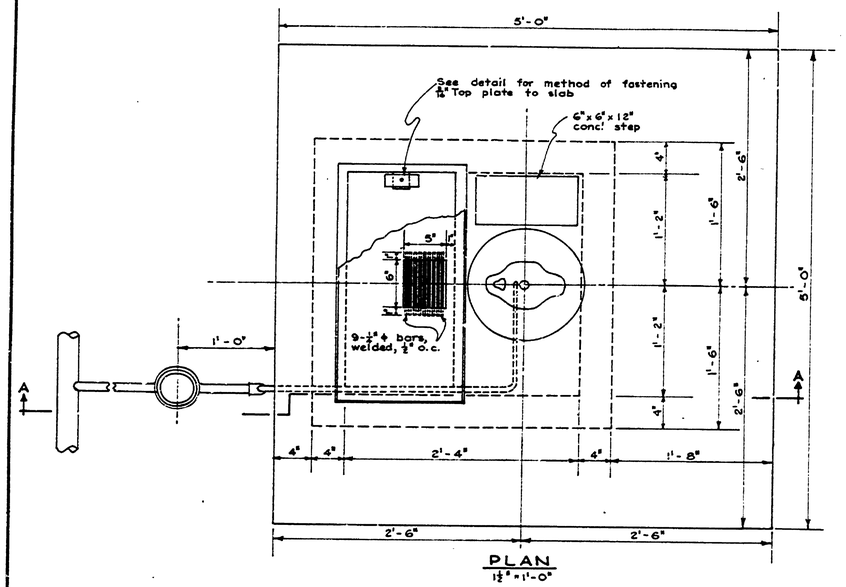

PLAN
1 1/2" = 1'-0"

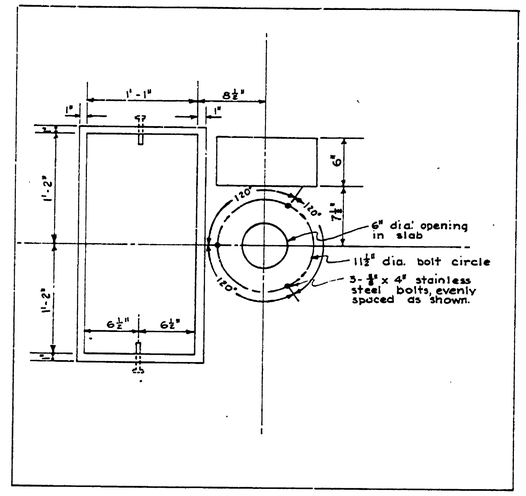

PLAN OF CONCRETE SLAB
1 1/2" = 1'-0"

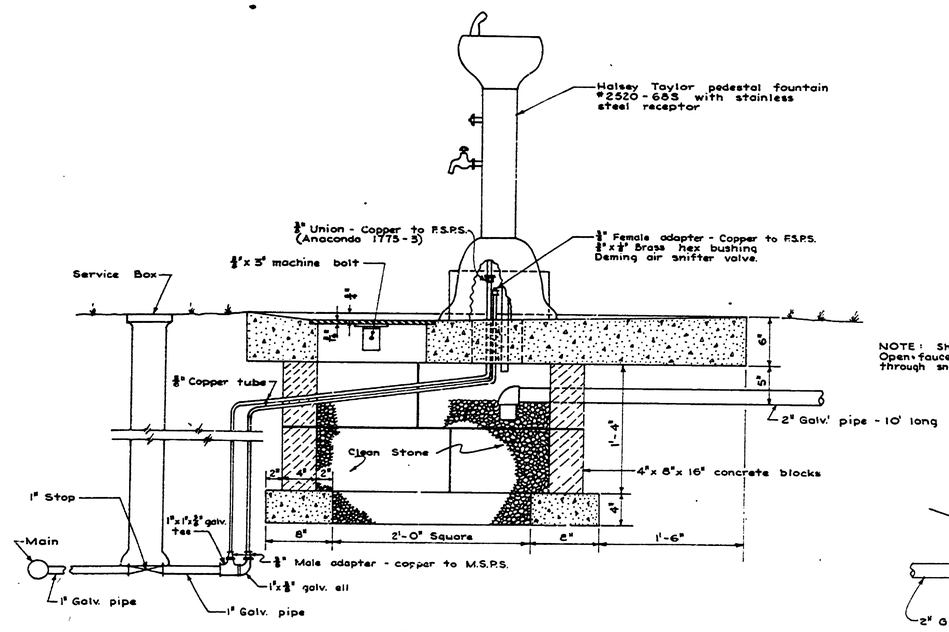

NOTE: Shut-off valve in service box. Open faucet on fountain and pump air through snifter valve for winter shut down.

SECTION A-A
1 1/2" = 1'-0"

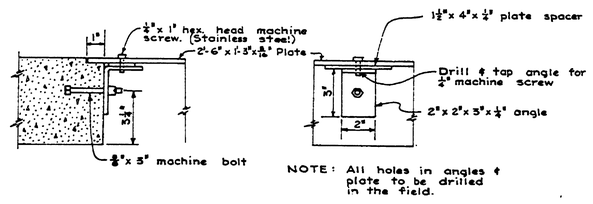

NOTE: All holes in angles & plate to be drilled in the field.

DETAIL FOR FASTENING GRATING TO CONCRETE SLAB
3" = 1'-0"

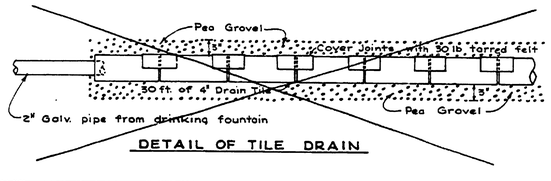

DETAIL OF TILE DRAIN

SURVEYED BY		DRAWN BY COTE	Sept. '65	NO.	DATE	BY	REVISIONS	NO.	DATE	BY	REVISIONS	MICHIGAN DEPARTMENT OF CONSERVATION	DRINKING FOUNTAIN PLAN
DESIGNED BY BARKER	Oct. '61	CHECKED BY W.H.E.	9-65	1.				3.					
	DATE		DATE	2.				4.					

SHEET NO. ____ OF ____
FOR PROJECT NO. ____

TAHQUAMENON FALLS STATE PARK
LOWER FALLS CAMPGROUND
SHEET 15 OF 18 PLAN NO. SE-149