COMMERCIAL BLUEPRINT SERVICE 300 6-65

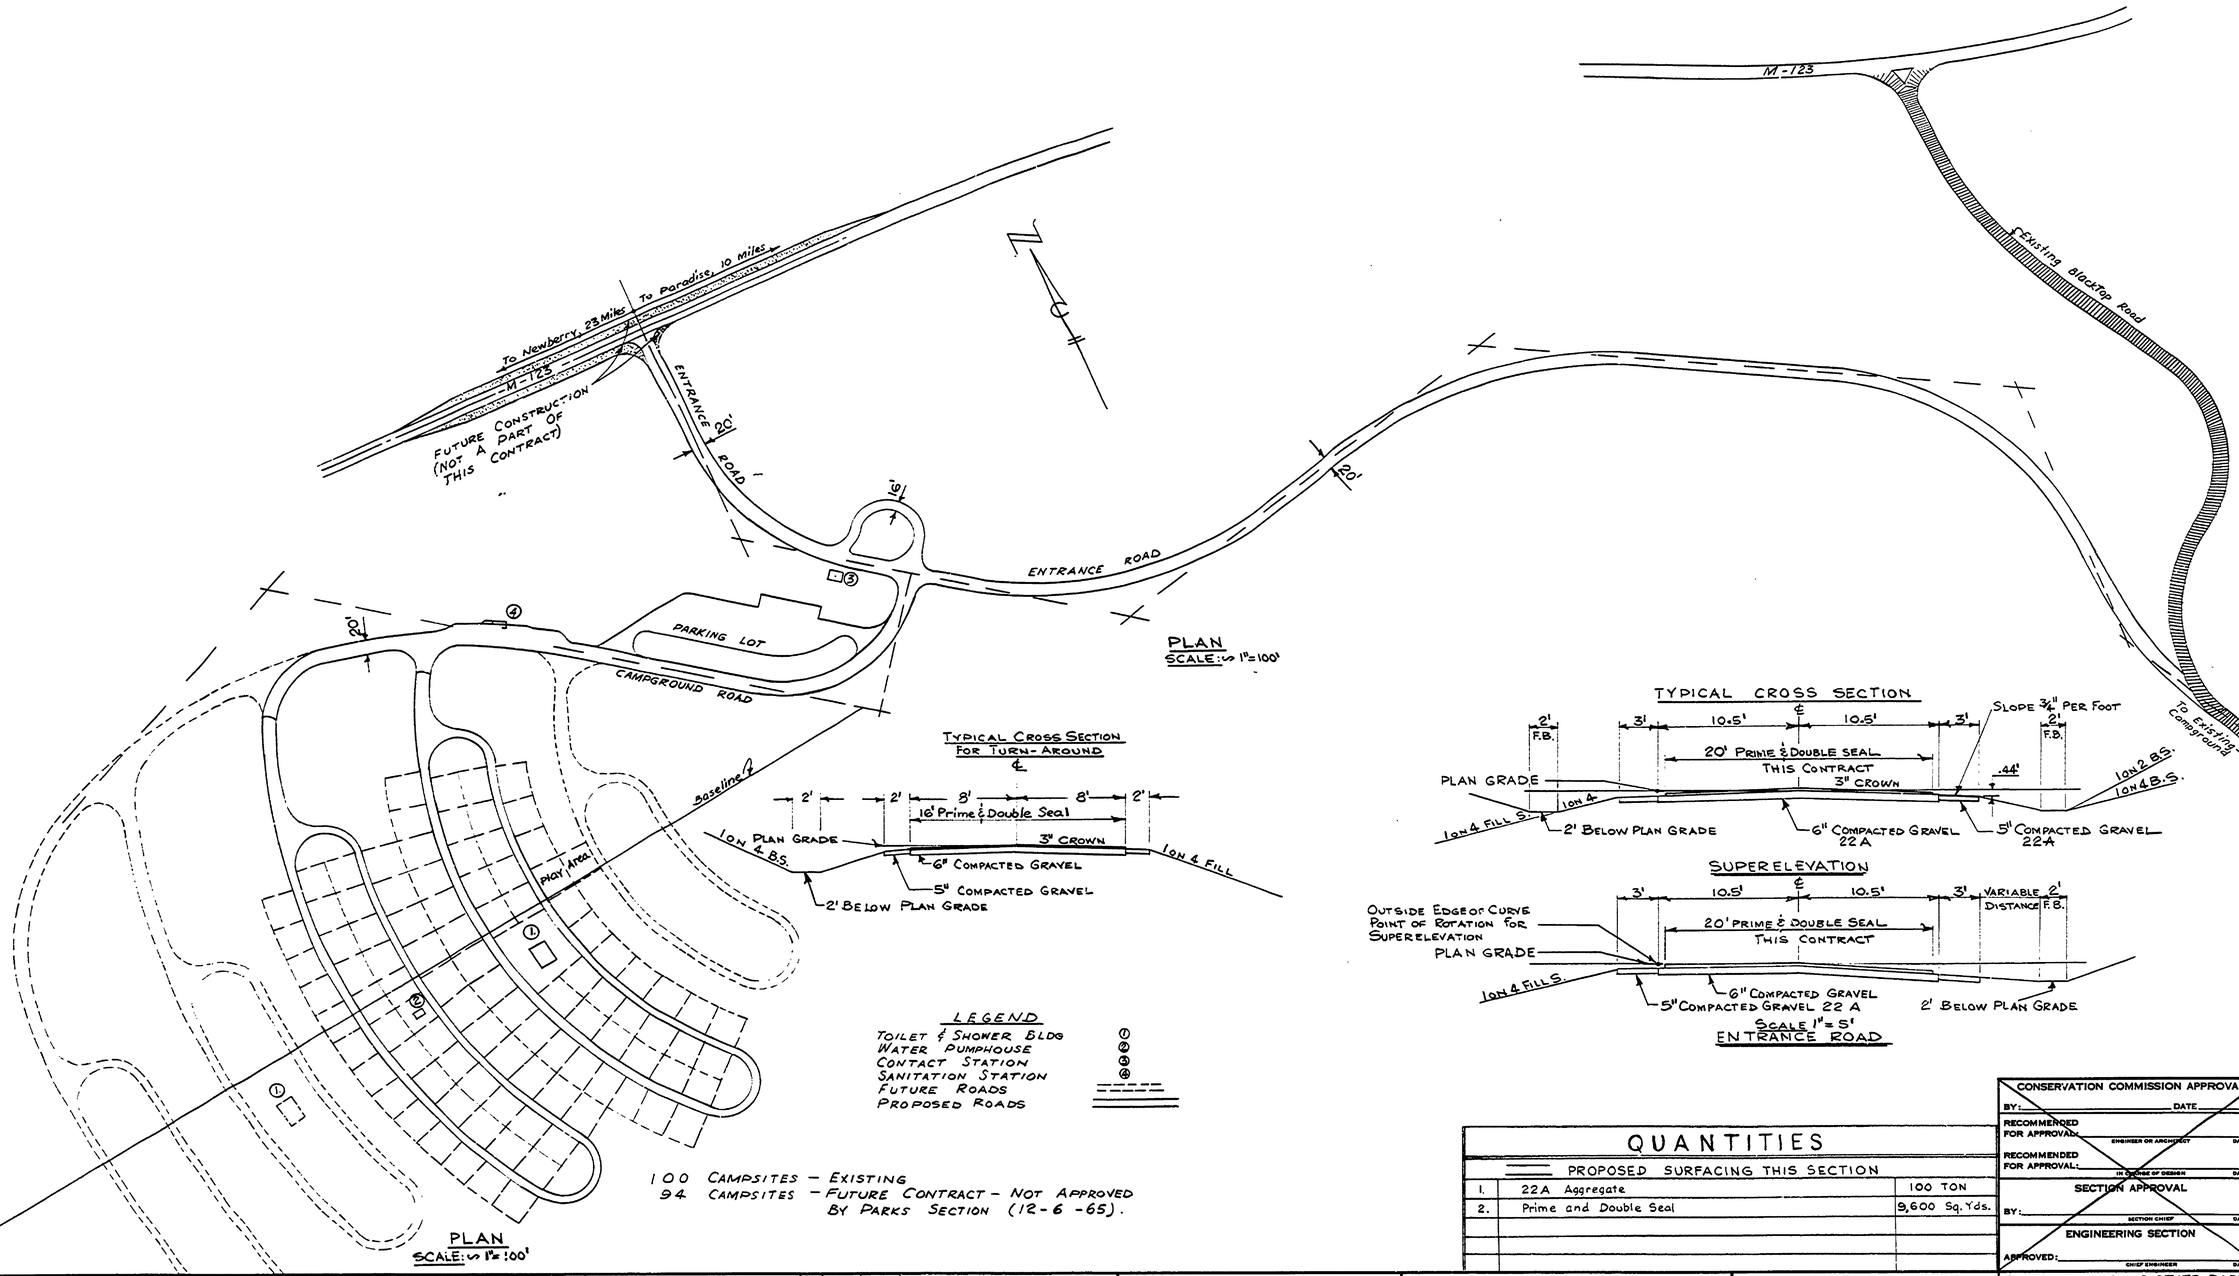

QUANTITIES

	PROPOSED SURFACING THIS SECTION	
1.	22A Aggregate	100 TON
2.	Prime and Double Seal	9,600 Sq. Yds.

CONSERVATION COMMISSION APPROVAL
BY: _____ DATE _____
RECOMMENDED FOR APPROVAL: ENGINEER OR ARCHITECT DATE
RECOMMENDED FOR APPROVAL: IN CHARGE OF DESIGN DATE
SECTION APPROVAL
BY: _____ SECTION CHIEF DATE
ENGINEERING SECTION
APPROVED: _____ CHIEF ENGINEER DATE

SURVEYED BY		DRAWN BY A. PETRAVICIUS	JUNE, 67	NO.	DATE	BY	REVISIONS	NO.	DATE	BY	REVISIONS		
DESIGNED BY		CHECKED BY		1.				3.					
	DATE		DATE	2.				4.					

MICHIGAN DEPARTMENT OF CONSERVATION

BITUMINOUS SURFACING

SHEET NO. 2 OF 3
FOR PROJECT NO. PA 108-5011-300-004-C4

TAHQUAMENON FALLS STATE PARK
LOWER FALLS CAMPGROUND
SHEET 2 OF 3 PLAN NO. E-119