PK-1639 COMMERCIAL BLUEPRINT SERVICE 800 6-72 91714+

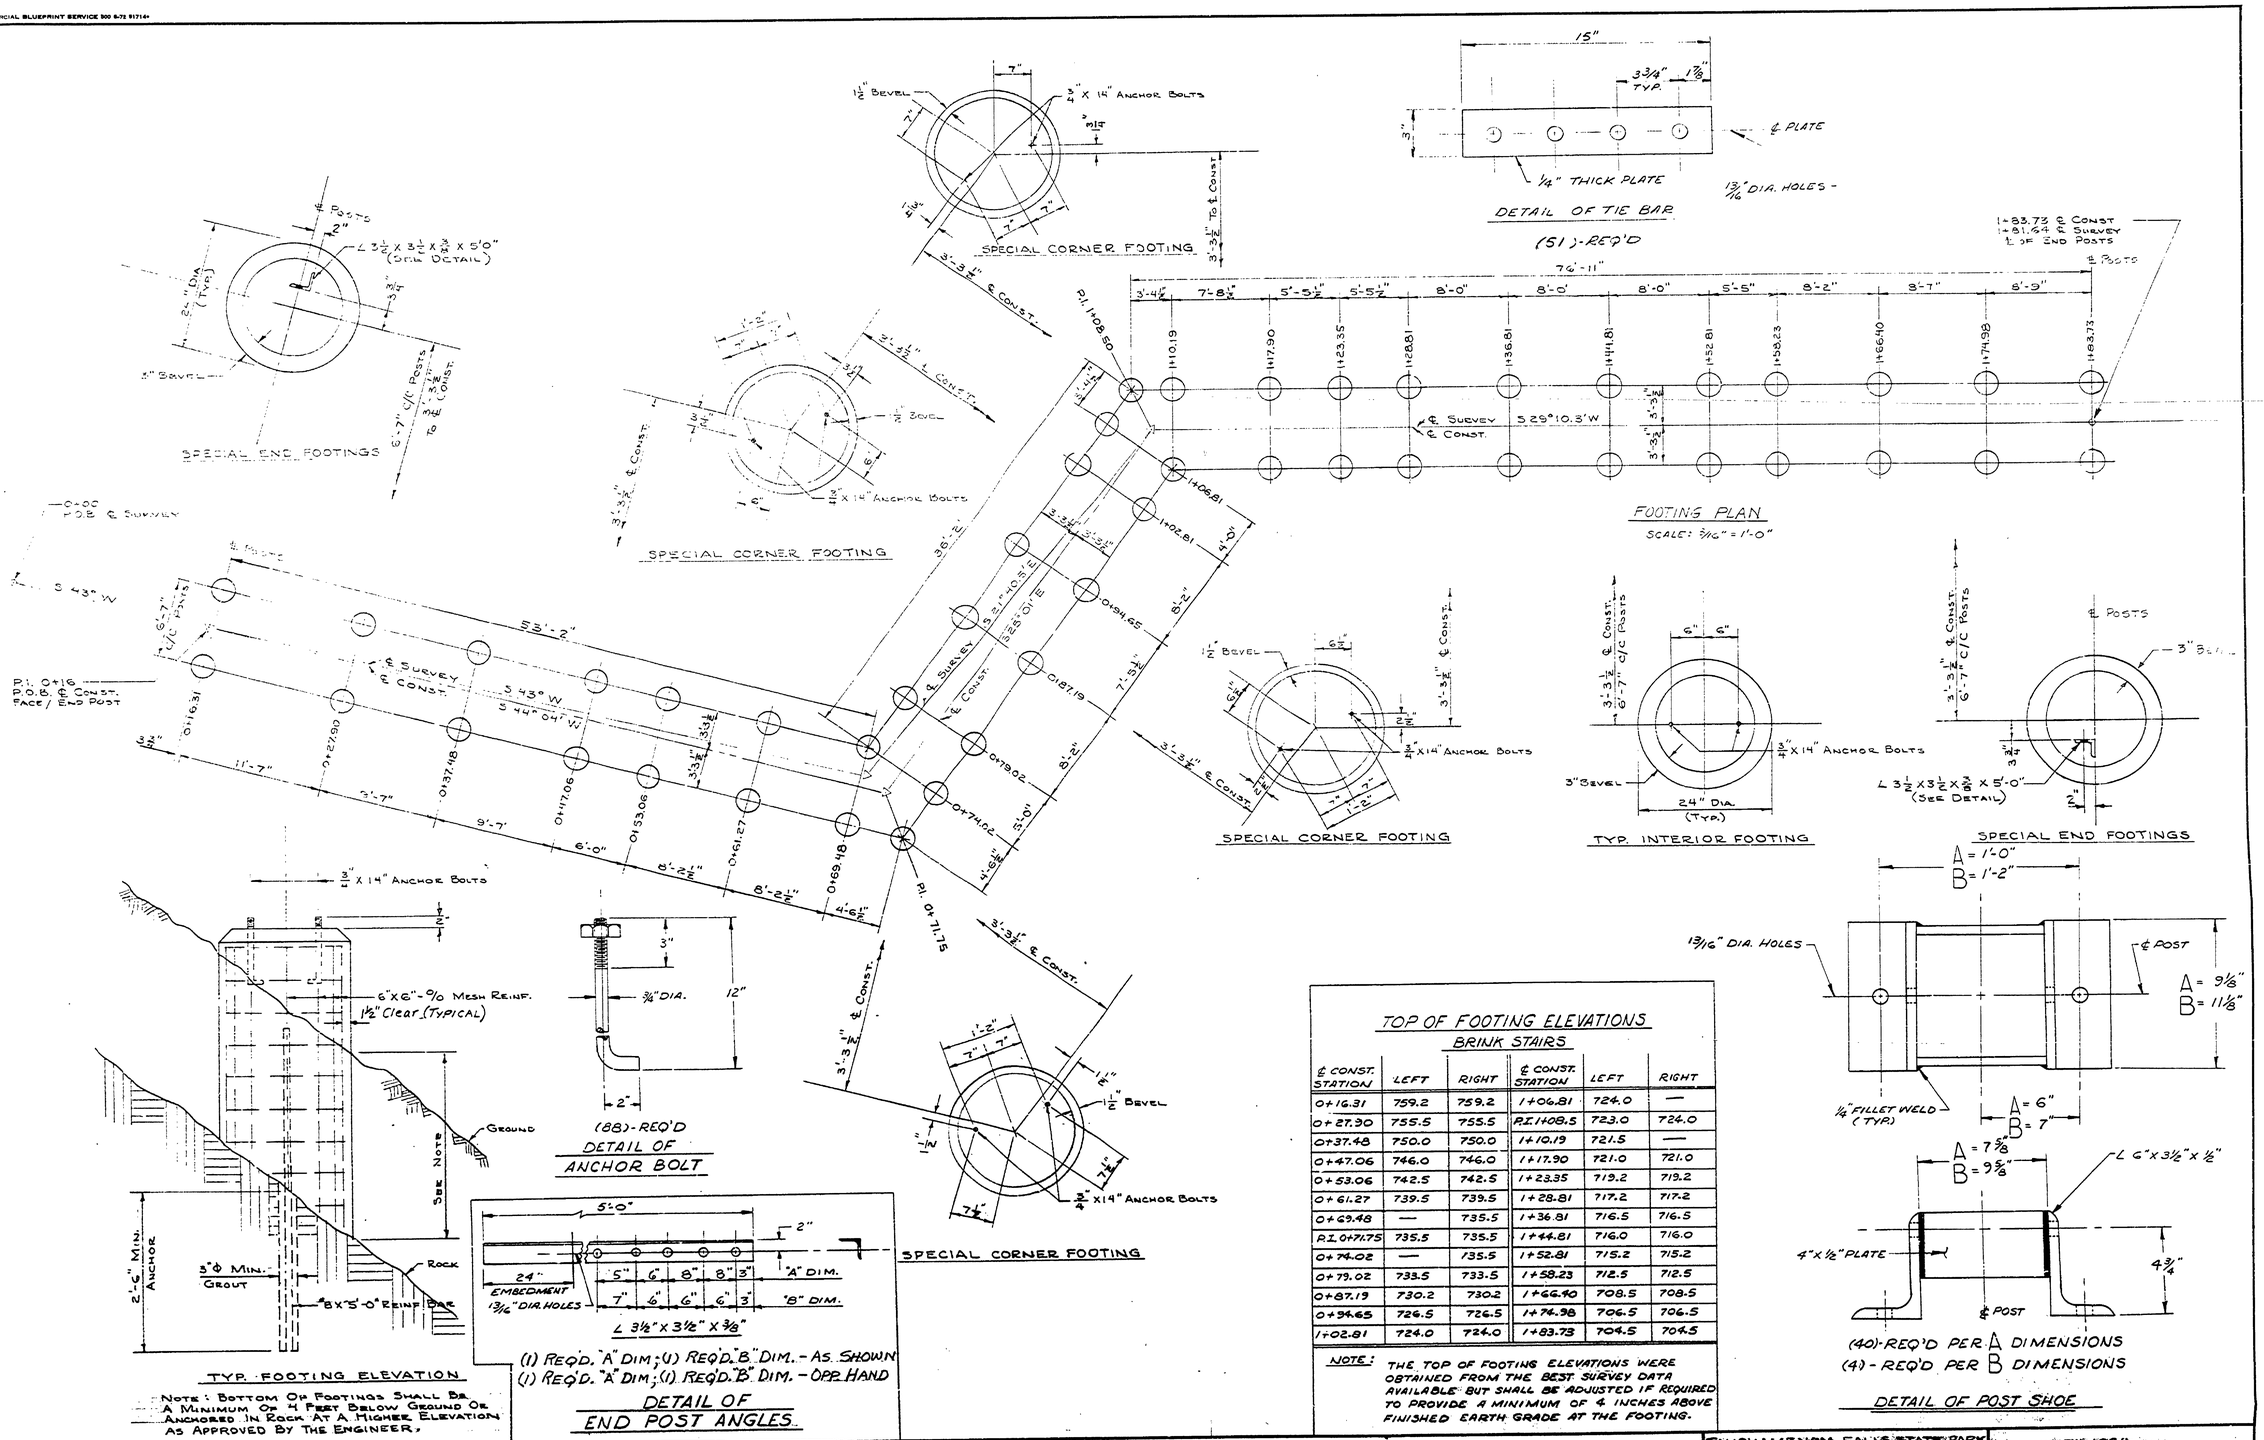

TOP OF FOOTING ELEVATIONS
BRINK STAIRS

℄ CONST. STATION	LEFT	RIGHT	℄ CONST. STATION	LEFT	RIGHT
0+16.31	759.2	759.2	1+06.81	724.0	—
0+27.90	755.5	755.5	P.I. 1+08.5	723.0	724.0
0+37.48	750.0	750.0	1+10.19	721.5	—
0+47.06	746.0	746.0	1+17.90	721.0	721.0
0+53.06	742.5	742.5	1+23.35	719.2	719.2
0+61.27	739.5	739.5	1+28.81	717.2	717.2
0+69.48	—	735.5	1+36.81	716.5	716.5
P.I. 0+71.75	735.5	735.5	1+44.81	716.0	716.0
0+74.02	—	735.5	1+52.81	715.2	715.2
0+79.02	733.5	733.5	1+58.23	712.5	712.5
0+87.19	730.2	730.2	1+66.40	708.5	708.5
0+94.65	726.5	726.5	1+74.98	706.5	706.5
1+02.81	724.0	724.0	1+83.73	704.5	704.5

NOTE: THE TOP OF FOOTING ELEVATIONS WERE OBTAINED FROM THE BEST SURVEY DATA AVAILABLE BUT SHALL BE ADJUSTED IF REQUIRED TO PROVIDE A MINIMUM OF 4 INCHES ABOVE FINISHED EARTH GRADE AT THE FOOTING.

SURVEYED BY		DRAWN BY J. YPMA	11-73	NO.	DATE	BY	REVISIONS	NO.	DATE	BY	REVISIONS
DESIGNED BY D. LESAK	11-73	CHECKED BY		1.				3.			
	DATE		DATE	2.				4.			

MICHIGAN DEPARTMENT OF NATURAL RESOURCES

SHEET TITLE: FOOTING PLAN BRINK STAIRS

AREA OR PARK: TAHQUAMENON FALLS STATE PARK

PROJECT: STAIRWAYS

PROJECT NO. 24-1084

SHEET 3 OF 6

PLAN NO. E-123