R-1636 COMMERCIAL BLUEPRINT SERVICE 500 6-72 517144

TOP OF FOOTING ELEVATIONS

BRINK STAIRS PLATFORM & WALKS

	A	B	C	D	E	F	G
1	703.4	703.4	—	—	—	—	—
2	702.7	702.7	—	—	—	—	—
3	701.7	—	701.7	701.7	701.7	—	—
4	701.5	—	701.5	701.5	701.5	—	—
5	701.3	—	701.3	701.3	701.3	—	—
6	—	—	—	—	—	701.7	701.7
7	—	—	—	—	—	701.9	701.9
8	—	—	—	—	—	701.9	701.9
9	—	—	—	—	—	701.9	701.9
10	—	—	—	—	—	701.9	701.9
11	—	—	—	—	—	702.6	702.6
12	—	—	—	—	—	703.3	703.3
13	—	—	—	—	—	704.0	704.0
14	—	—	—	—	—	704.7	704.7

(TOP OF WALL ELEVATION = 701.9)

NOTE:
TOP OF FOOTING & WALL ELEVATIONS WERE OBTAINED FROM BEST SURVEY DATA AVAILABLE BUT SHALL BE ADJUSTED IF REQUIRED TO PROVIDE A MINIMUM OF 4 INCHES ABOVE FINISHED EARTH GRADE AT THE FOOTING.

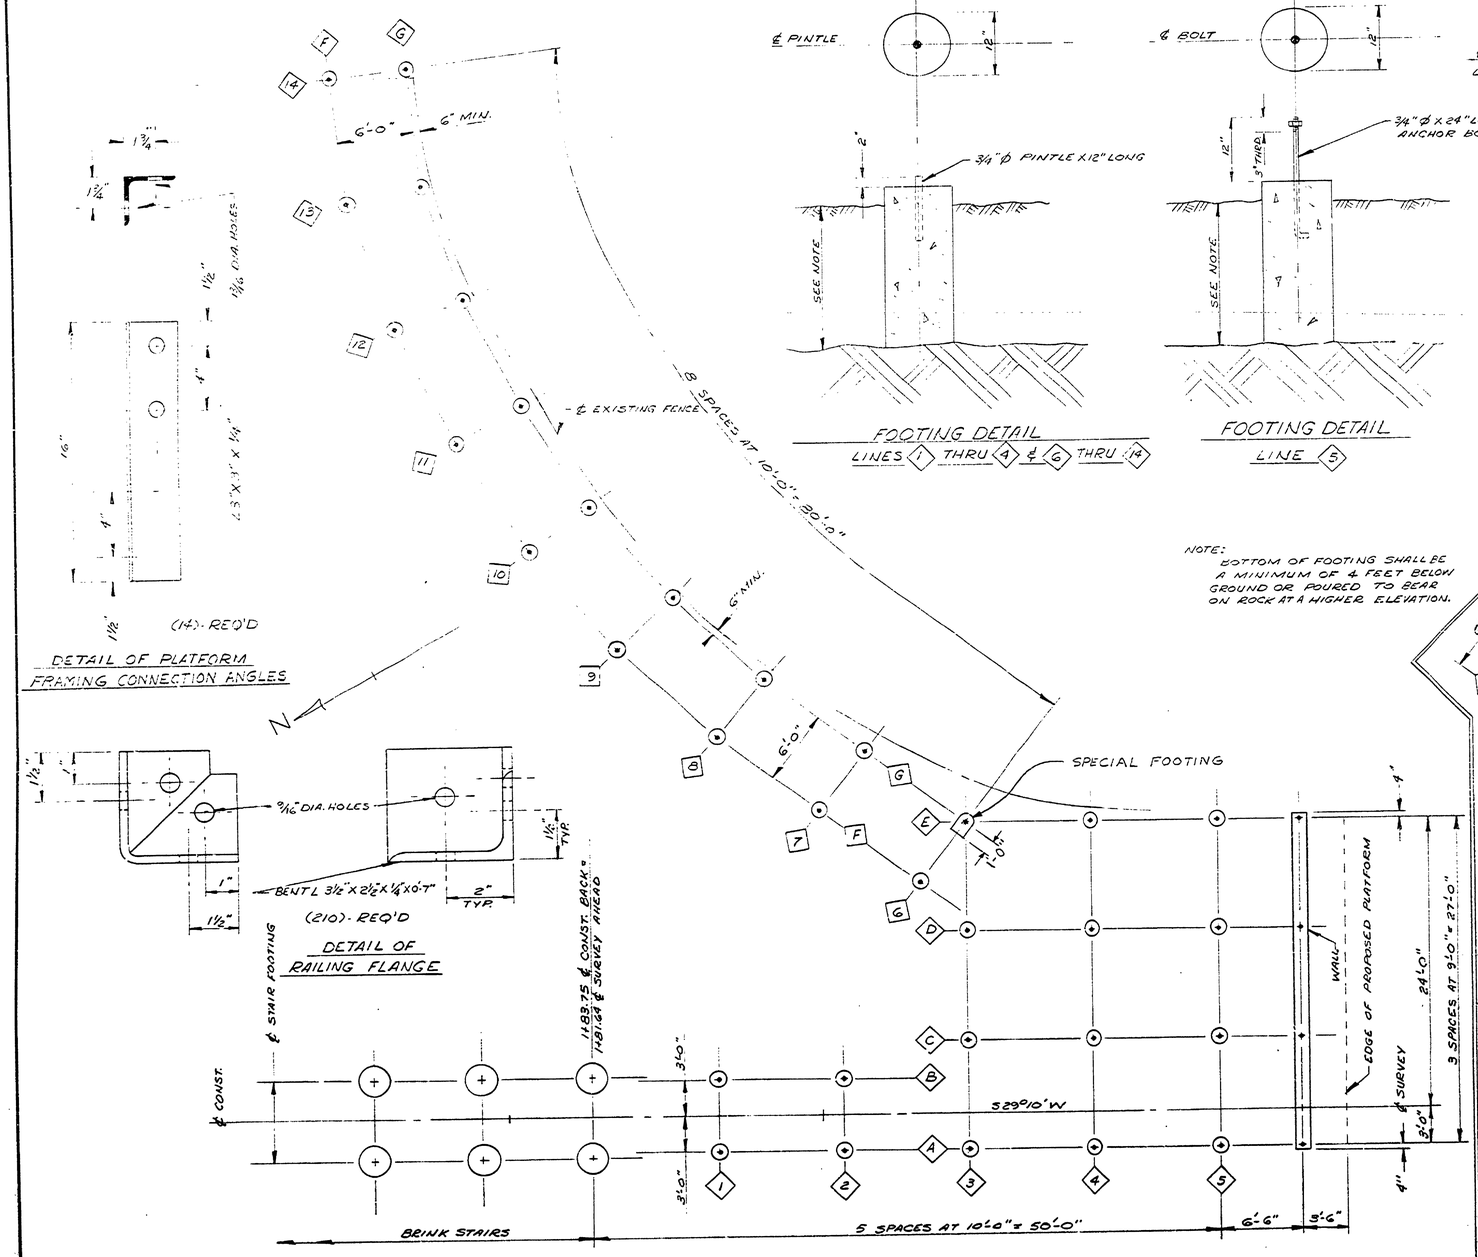

SURVEYED BY		DRAWN BY M. KUNISH	JAN. 74	NO.	DATE	BY	REVISIONS	NO.	DATE	BY	REVISIONS	MICHIGAN DEPARTMENT OF NATURAL RESOURCES	FOOTING PLAN BRINK STAIRS PLATFORM & WALKS SHEET TITLE
DESIGNED BY D. LEEAK	NOV. 73	CHECKED BY		1.				3.					AREA OR PARK: TAHQUAMENON STATE PARK
	DATE		DATE	2.				4.					PROJECT: STAIRWAYS

PROJECT NO. 24-1084 SHEET 4 OF 8 PLAN NO. E-123