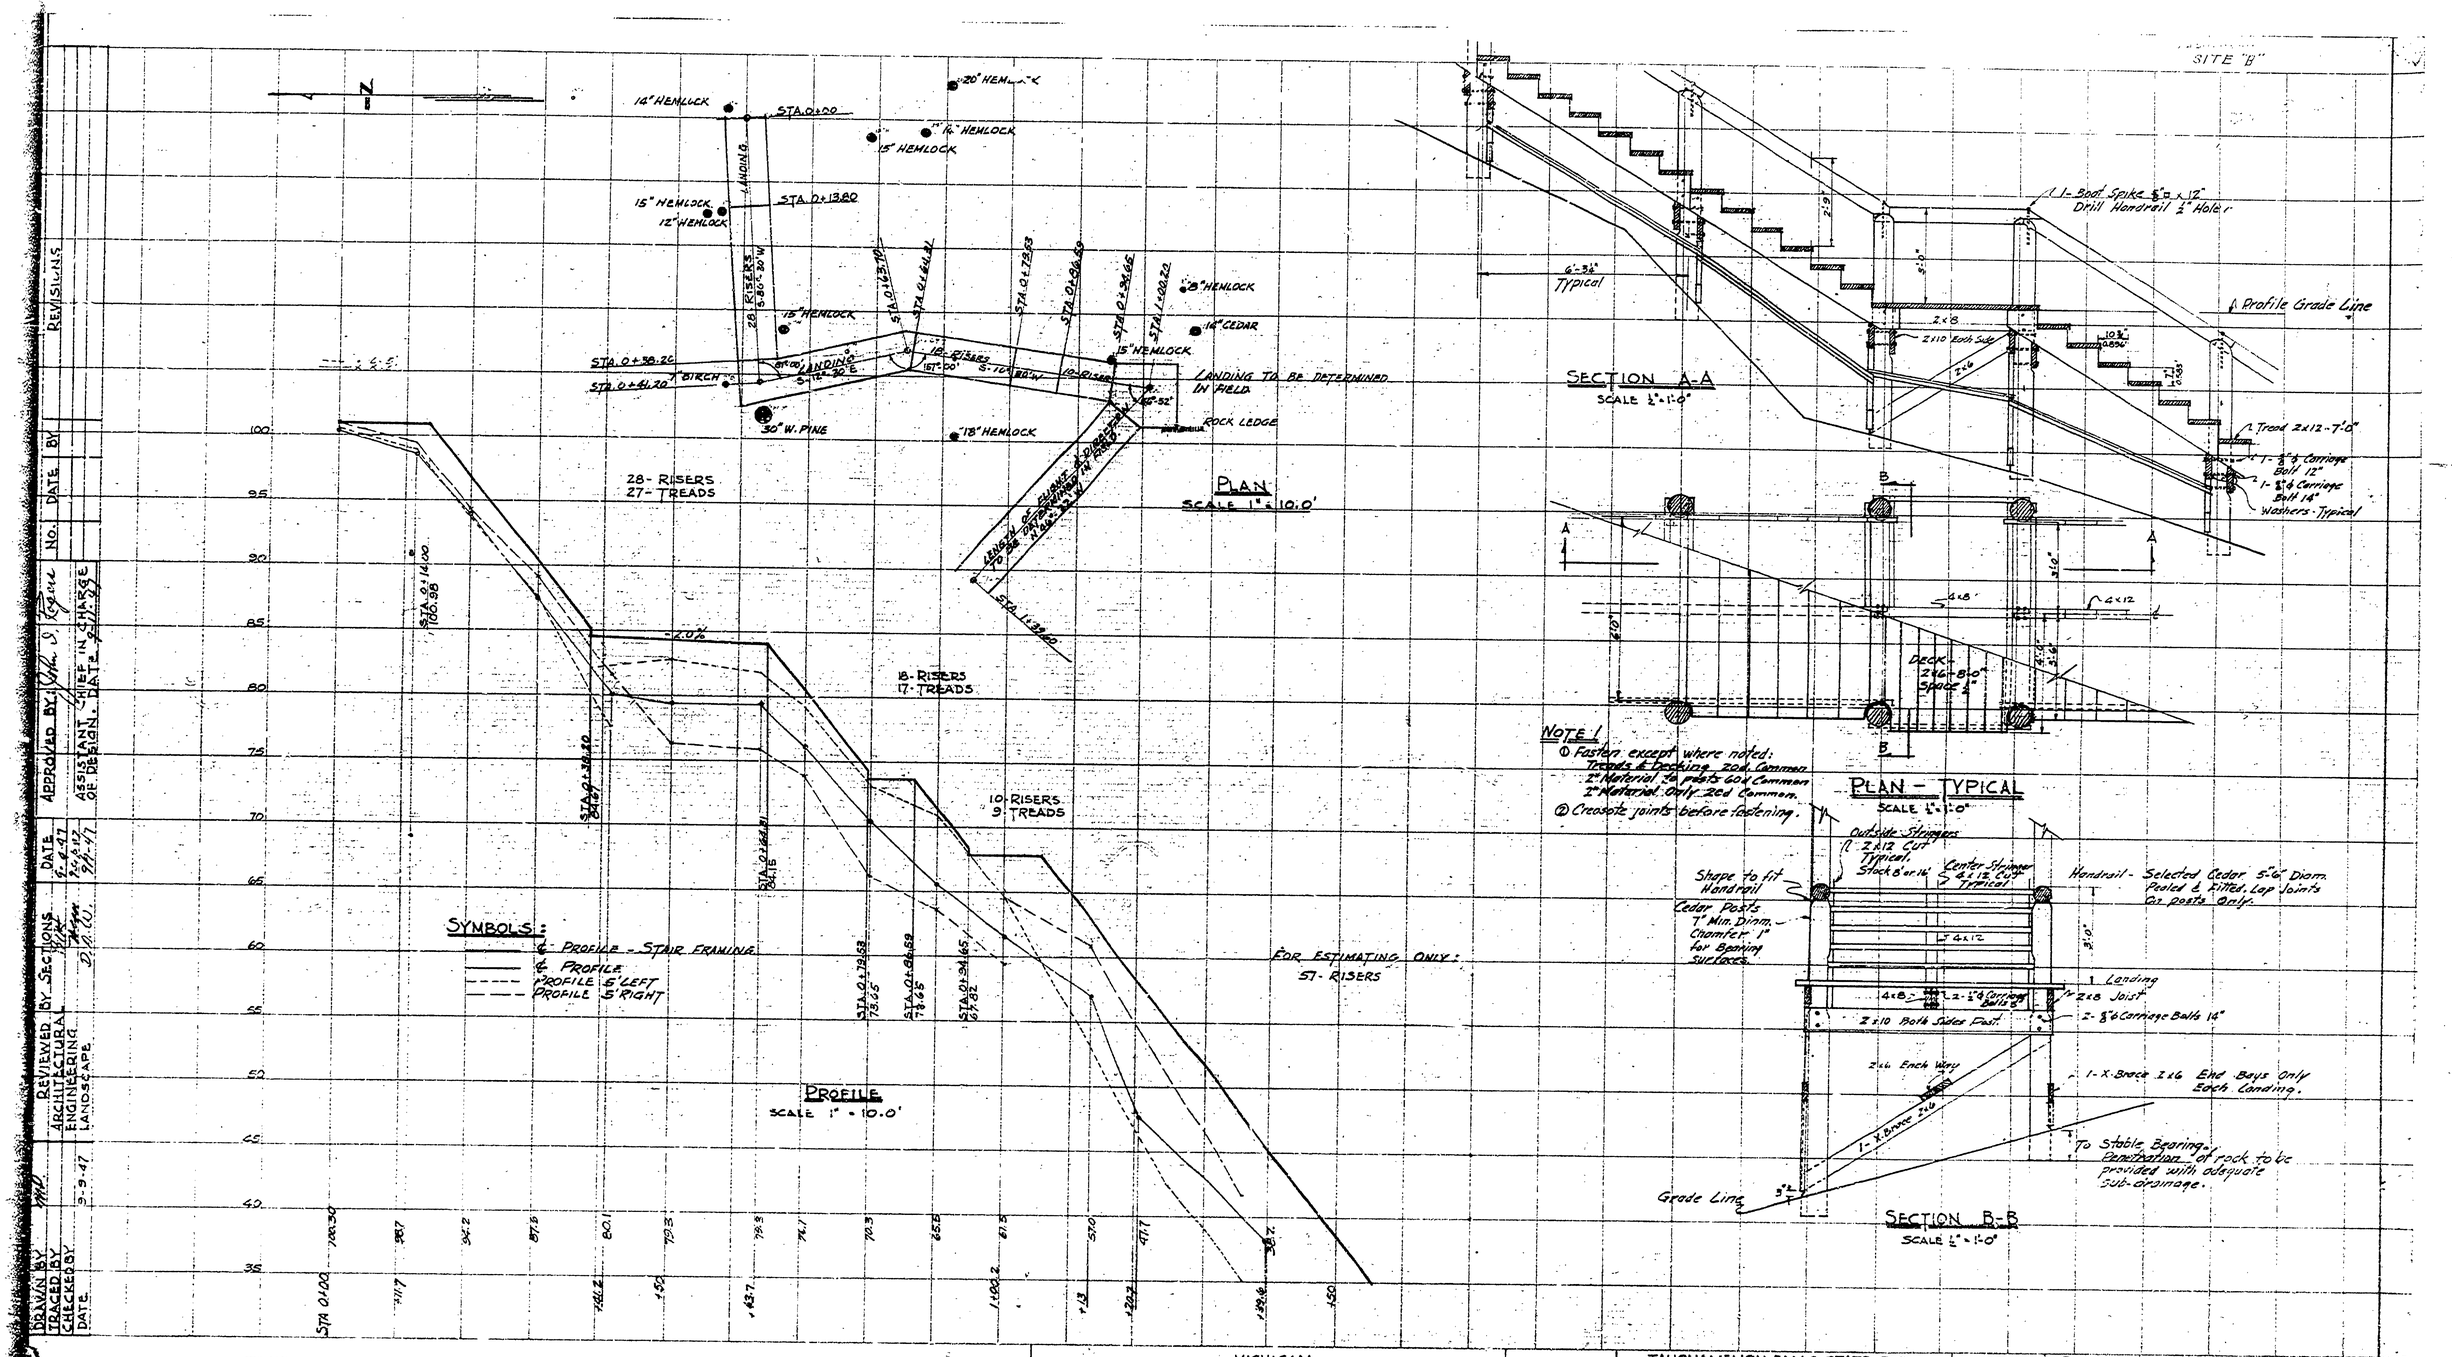

REVISIONS			
NO.	DATE	BY	

APPROVED BY: Wm. S. Rogers
ASSISTANT CHIEF IN CHARGE OF DESIGN. DATE 9-11-47

		DATE
REVIEWED BY SECTIONS	Wm.	9-4-47
ARCHITECTURAL	Wm.	9-6-47
ENGINEERING		9-11-47
LANDSCAPE	D.A.K.	

DRAWN BY	MW	9-9-47
TRACED BY		
CHECKED BY		
DATE		

MICHIGAN
DEPARTMENT OF CONSERVATION
PARKS AND RECREATION DIV.

TAHQUAMENON FALLS STATE PARK.
STEPS BELOW UPPER FALLS
SCALE AS NOTED

SHEET NO. 1 OF 1

PLAN NO. 2

L-104