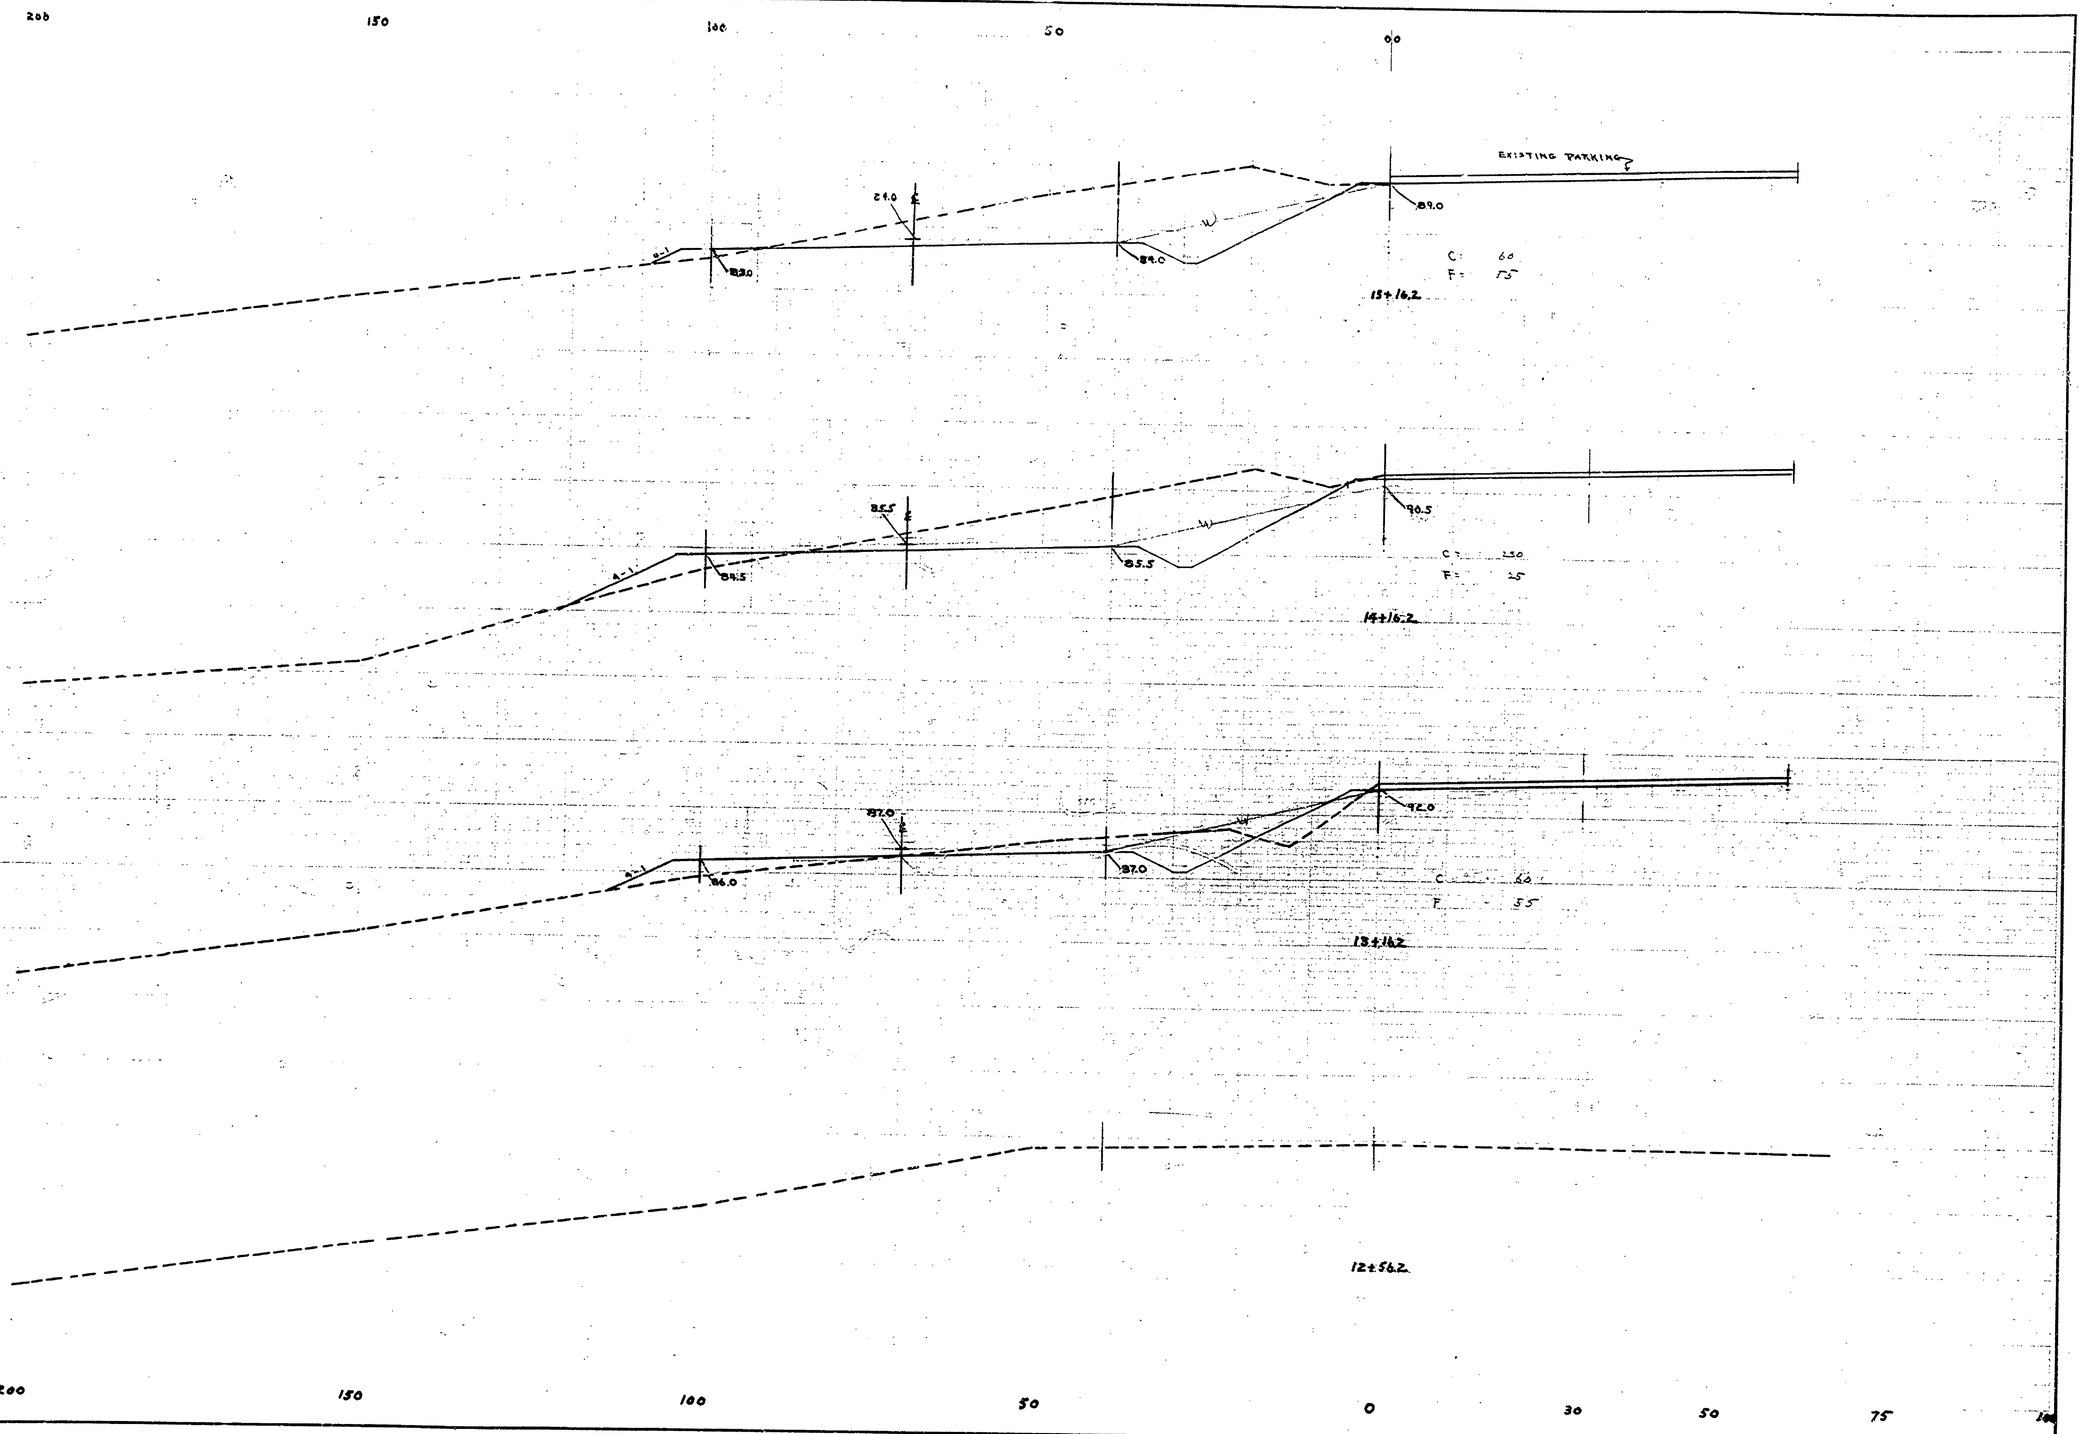

REVISIONS		
4	5	6

NO.	DATE	BY
1		
2		
3		

APPROVED BY W.C. Mueller DATE 1-22-59
ASSISTANT CHIEF IN CHARGE OF DESIGN

REVIEWED BY SECTIONS		DATE
ARCHITECTURAL	J.T.R.	1-20-59
ENGINEERING	J.T.R.	1-20-59
LANDSCAPE	J.T.R.	1-20-59

DRAWN BY L. E. L.
TRACED BY
CHECKED BY
DATE JAN 16, 1959.

MICHIGAN
DEPARTMENT OF CONSERVATION
PARKS AND RECREATION DIVISION

TAHQUAMENON FALLS STATE PARK
BIG FALLS PARKING LOT EXTENSION
SECTIONS

SHEET NO. 2 OF 3

PLAN NO. L-109