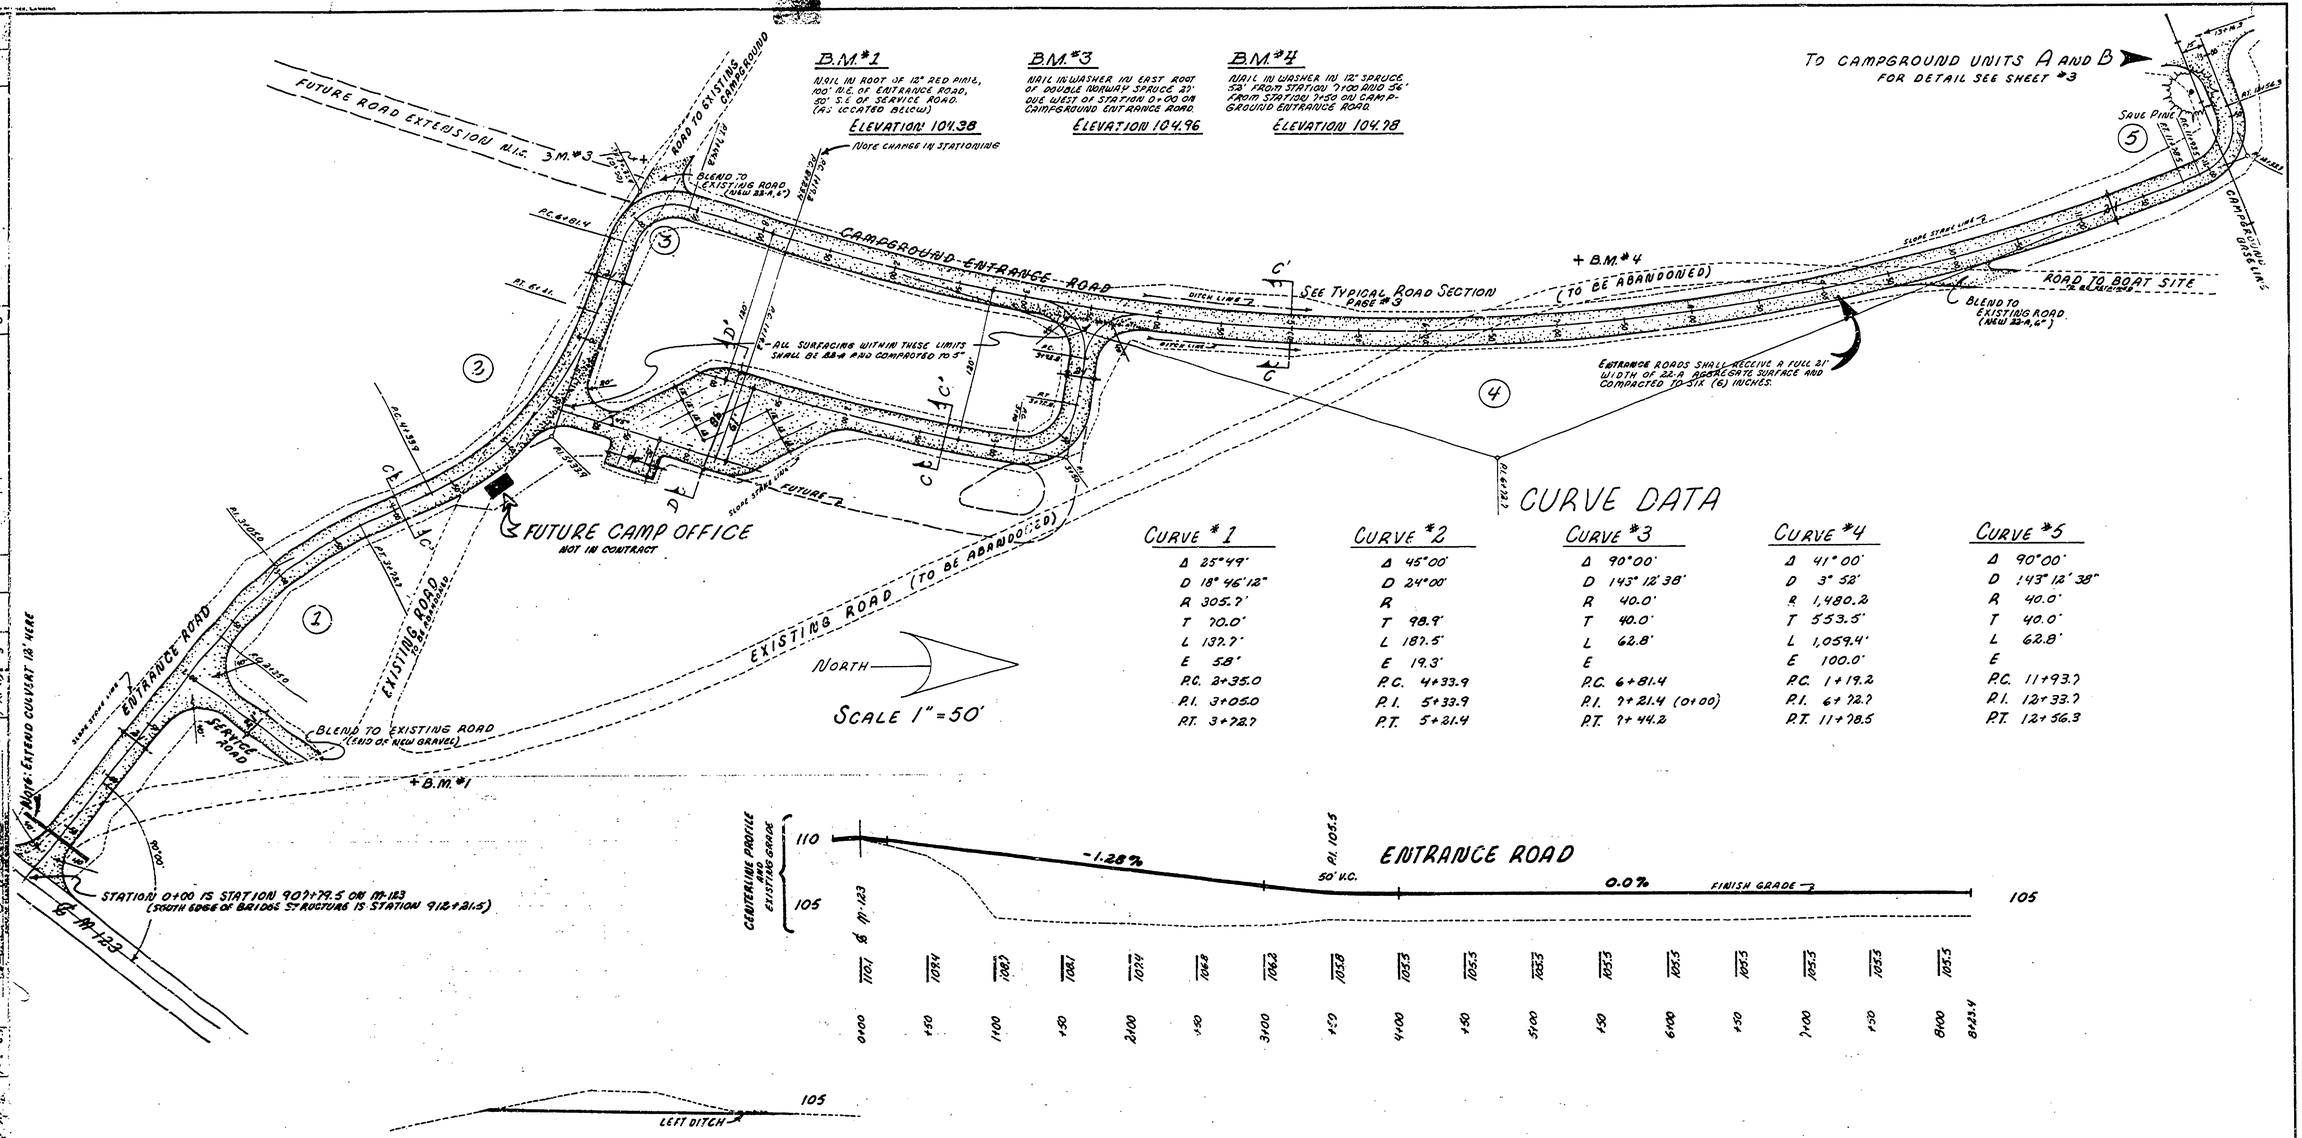

DESIGNED BY C.M.H.	DATE 11-62	REVIEWED ARCHITECTURAL	DATE	APPROVED	
DRAWN BY C.M.H.	11-62	ENGINEERING			
CHECKED BY	1-63	LANDSCAPE	1-8-63		

NOTE: EXTEND CULVERT 18' HERE

MICHIGAN
DEPARTMENT OF CONSERVATION
PARKS AND RECREATION DIVISION

TAHQUAMENON FALLS STATE PARK
RIVERMOUTH SECTION
ROADS - PLAN AND PROFILE

SHEET NO. 2 OF 4

PLAN NO. L-114