COMMERCIAL BLUEPRINT SERVICE 800 5-481

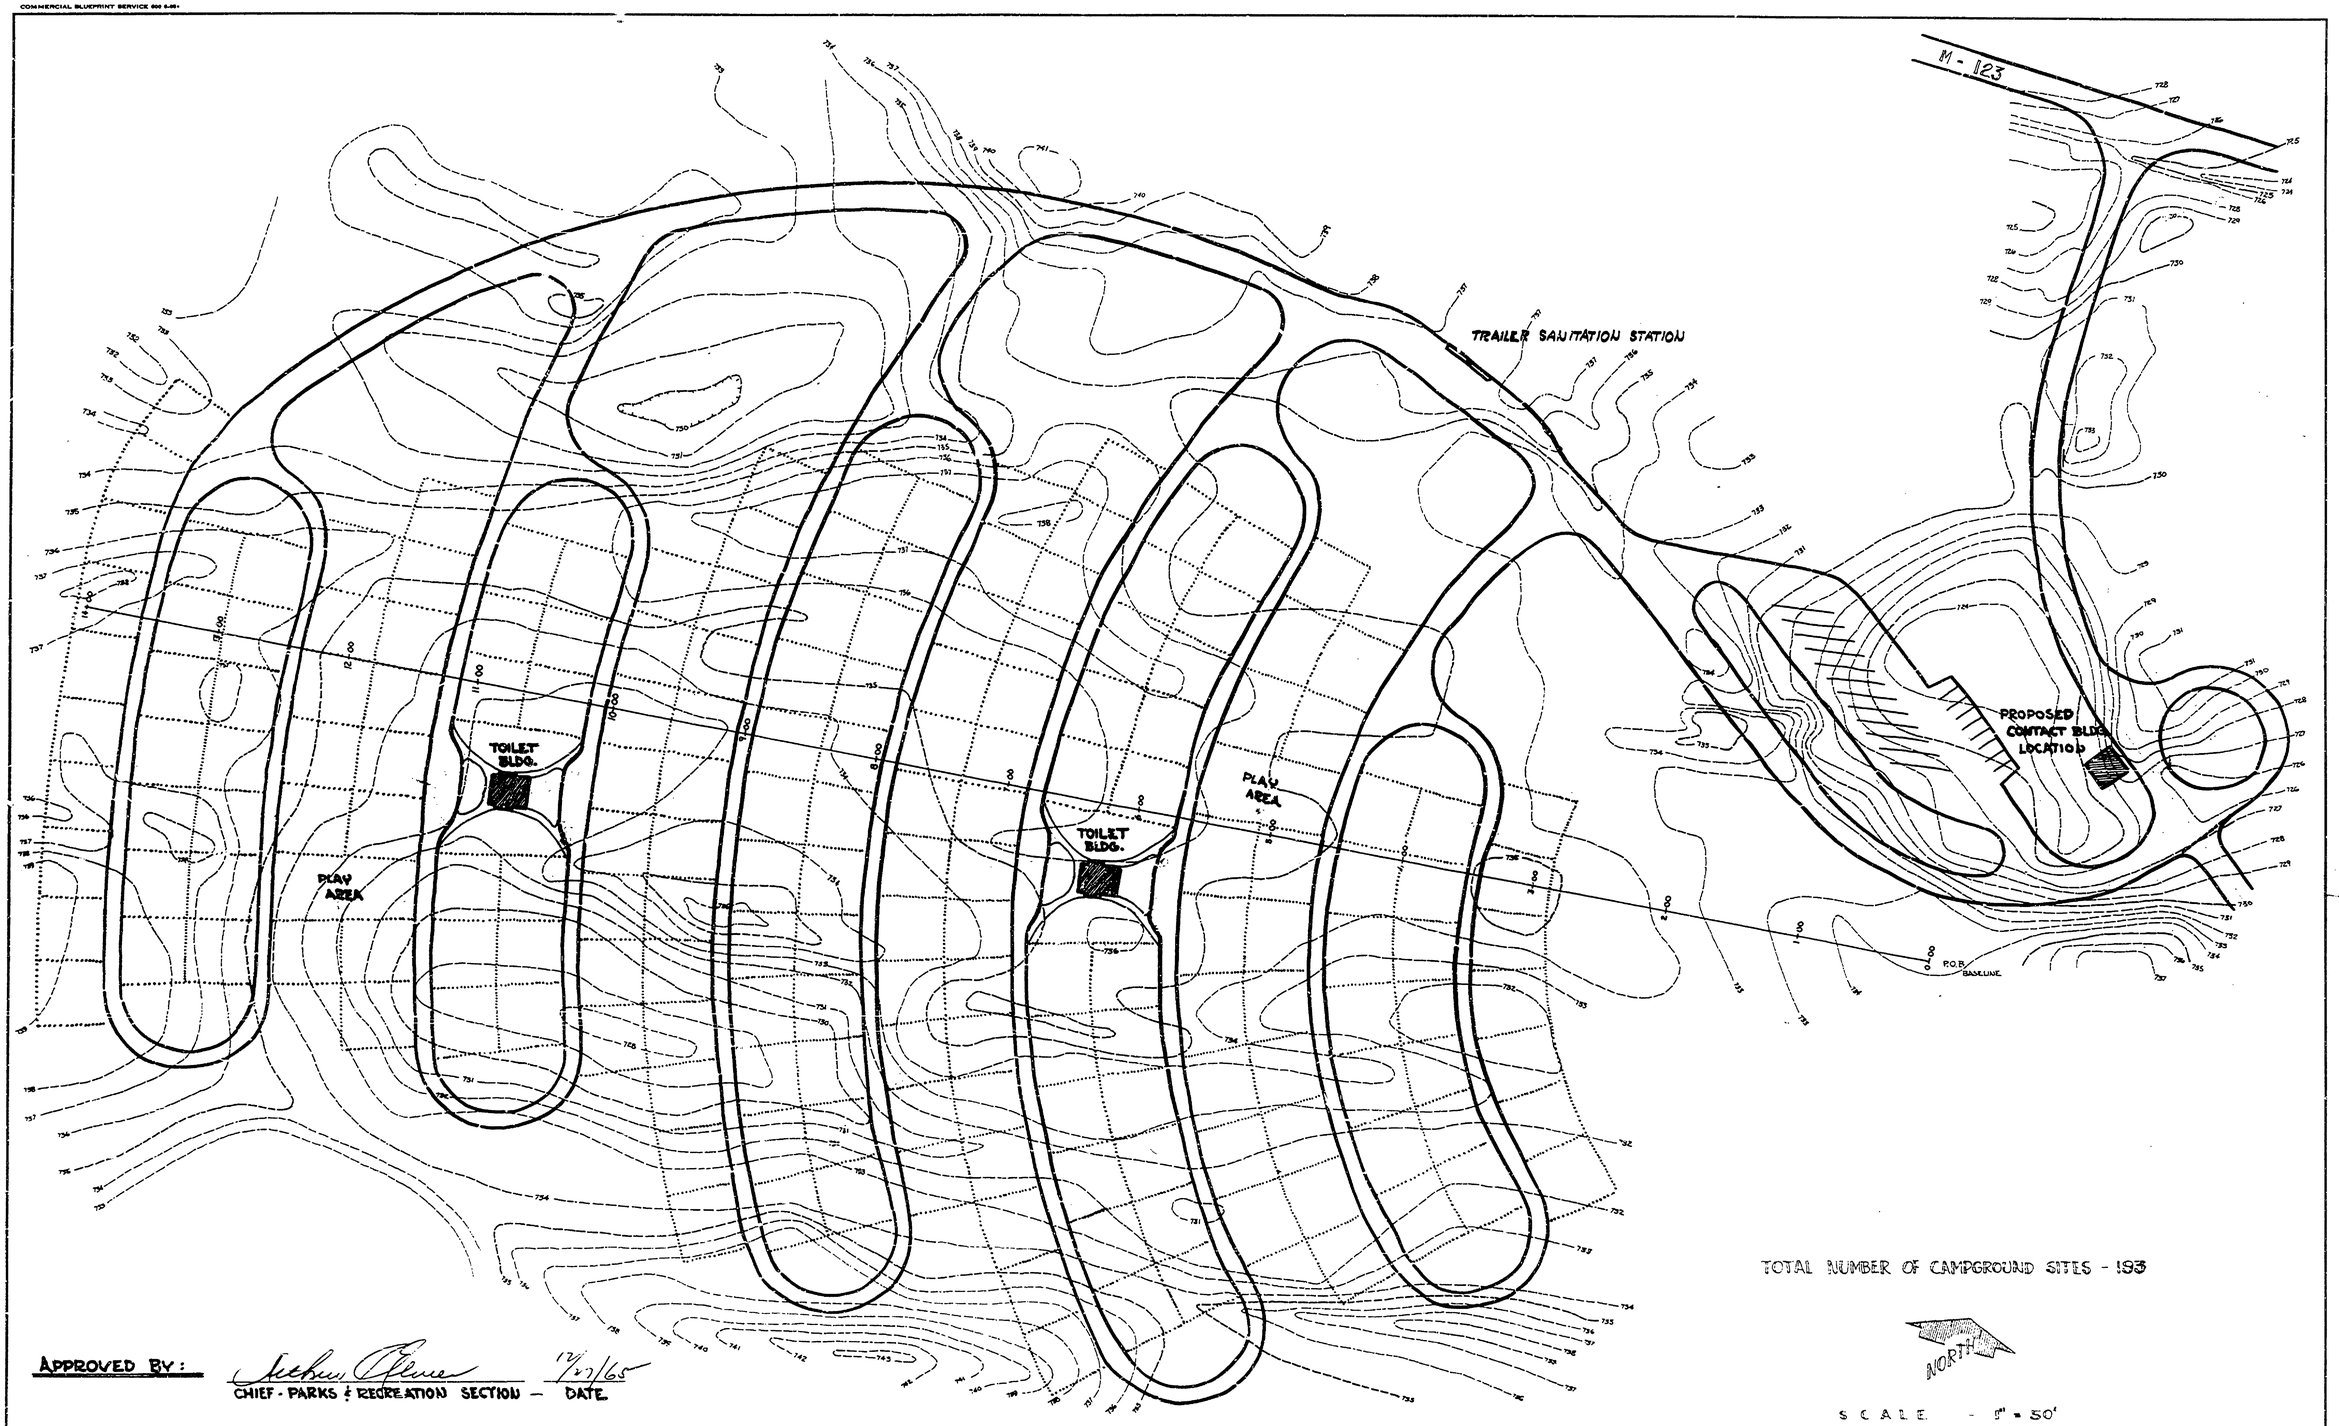

APPROVED BY: Arthur Olmer 12/27/65
CHIEF - PARKS & RECREATION SECTION — DATE

SURVEYED BY		DRAWN BY M.A.K.	8/65	NO.	DATE	BY	REVISIONS	NO.	DATE	BY	REVISIONS
DESIGNED BY J.M.H.	8/65	CHECKED BY		1.	12/65	M.K.	LOCATION CHANGE OF TRAILER SANITATION STATION AND REMOVAL OF STATION ISLAND	3.			
	DATE		DATE	2.				4.			

MICHIGAN
DEPARTMENT OF CONSERVATION

DEVELOPMENT PLAN
TAHQUAMENON FALLS S.P.
LOWER CAMPGROUND UNIT

SHEET NO. ____ OF ____
FOR PROJECT NO. ____

SHEET 2 OF 2 PLAN NO. L-116