R-1838 COMMERCIAL BLUEPRINT SERVICE 900 1-74 97469

BUILDING COMMITTEE APPROVAL
9/21/75

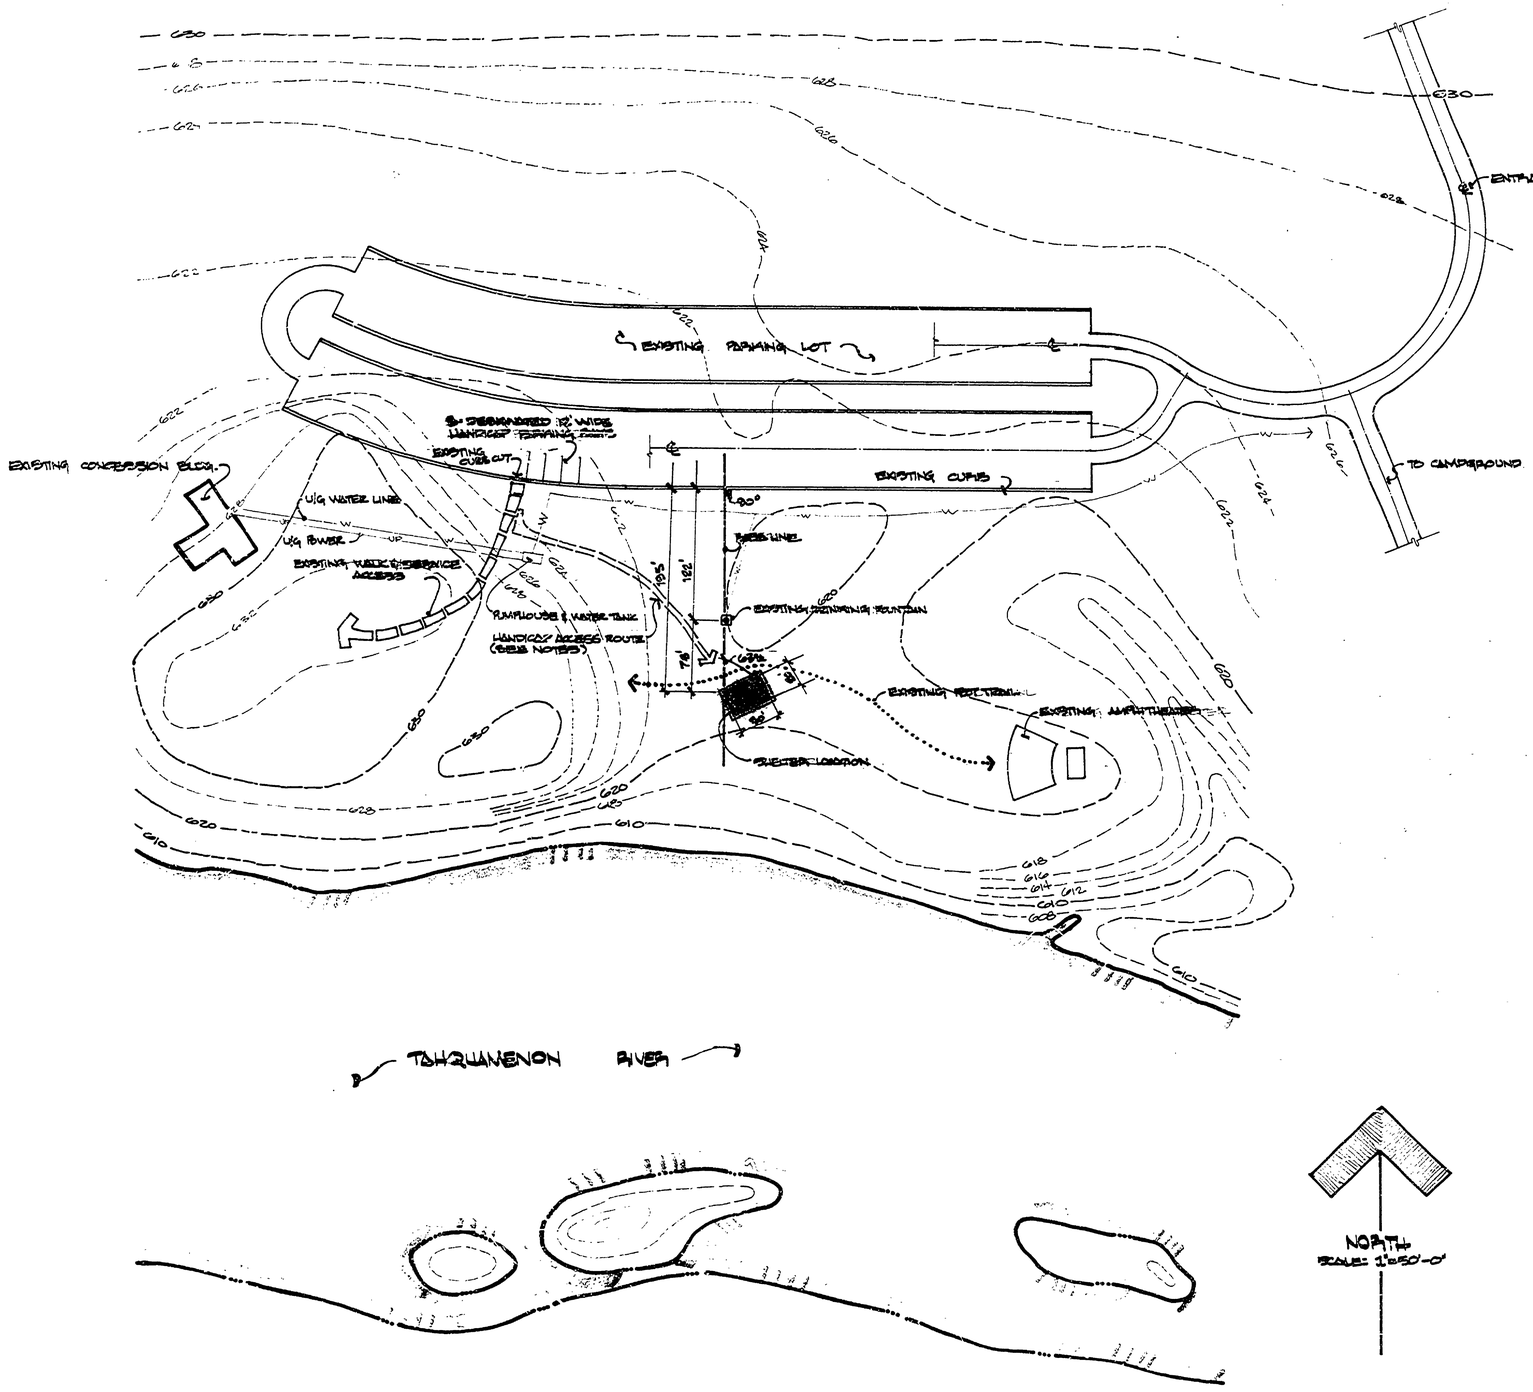

NOTES:

THE FINISH FLOOR ELEVATION OF THE SHELTER BUILDING SHOULD BE APPROXIMATELY 2' ABOVE EXISTING GROUND ELEVATION. THE GRADE SHOULD SLOPE GRADUALLY AWAY FROM THE SLAB AND BLEND INTO SURROUNDING TOPOGRAPHY.

THE HANDICAP ACCESS ROUTE FROM THE DESIGNATED PARKING SPACES IS LESS THAN 5% GRADE. IT IS INTENDED THAT THIS ACCESS ROUTE BE RETAINED AS LAWN AND NOT PROVIDE A HARD SURFACE WALK.

REVIEWED BY: James Hane — IN CHARGE, PLANNING & DESIGN — 9-21-75 DATE

APPROVED BY: [signature] — CHIEF, PARKS DIVISION — 7-23-75 DATE

SURVEYED BY		DRAWN BY A. ALMY	7/21/75	NO.	DATE	BY	REVISIONS	NO.	DATE	BY	REVISIONS	MICHIGAN DEPARTMENT OF NATURAL RESOURCES	TAHQUAMENON FALLS STATE PARK SHEET TITLE	AREA OR PARK LOWER FALLS UNIT	PROJECT NO. 01-5083
DESIGNED BY A. ALMY	7/21/75 DATE	CHECKED BY	DATE	1.				3.						PROJECT SHELTER BUILDING SITE PLAN	SHEET 1 OF 1 PLAN NO. L-121
				2.				4.							