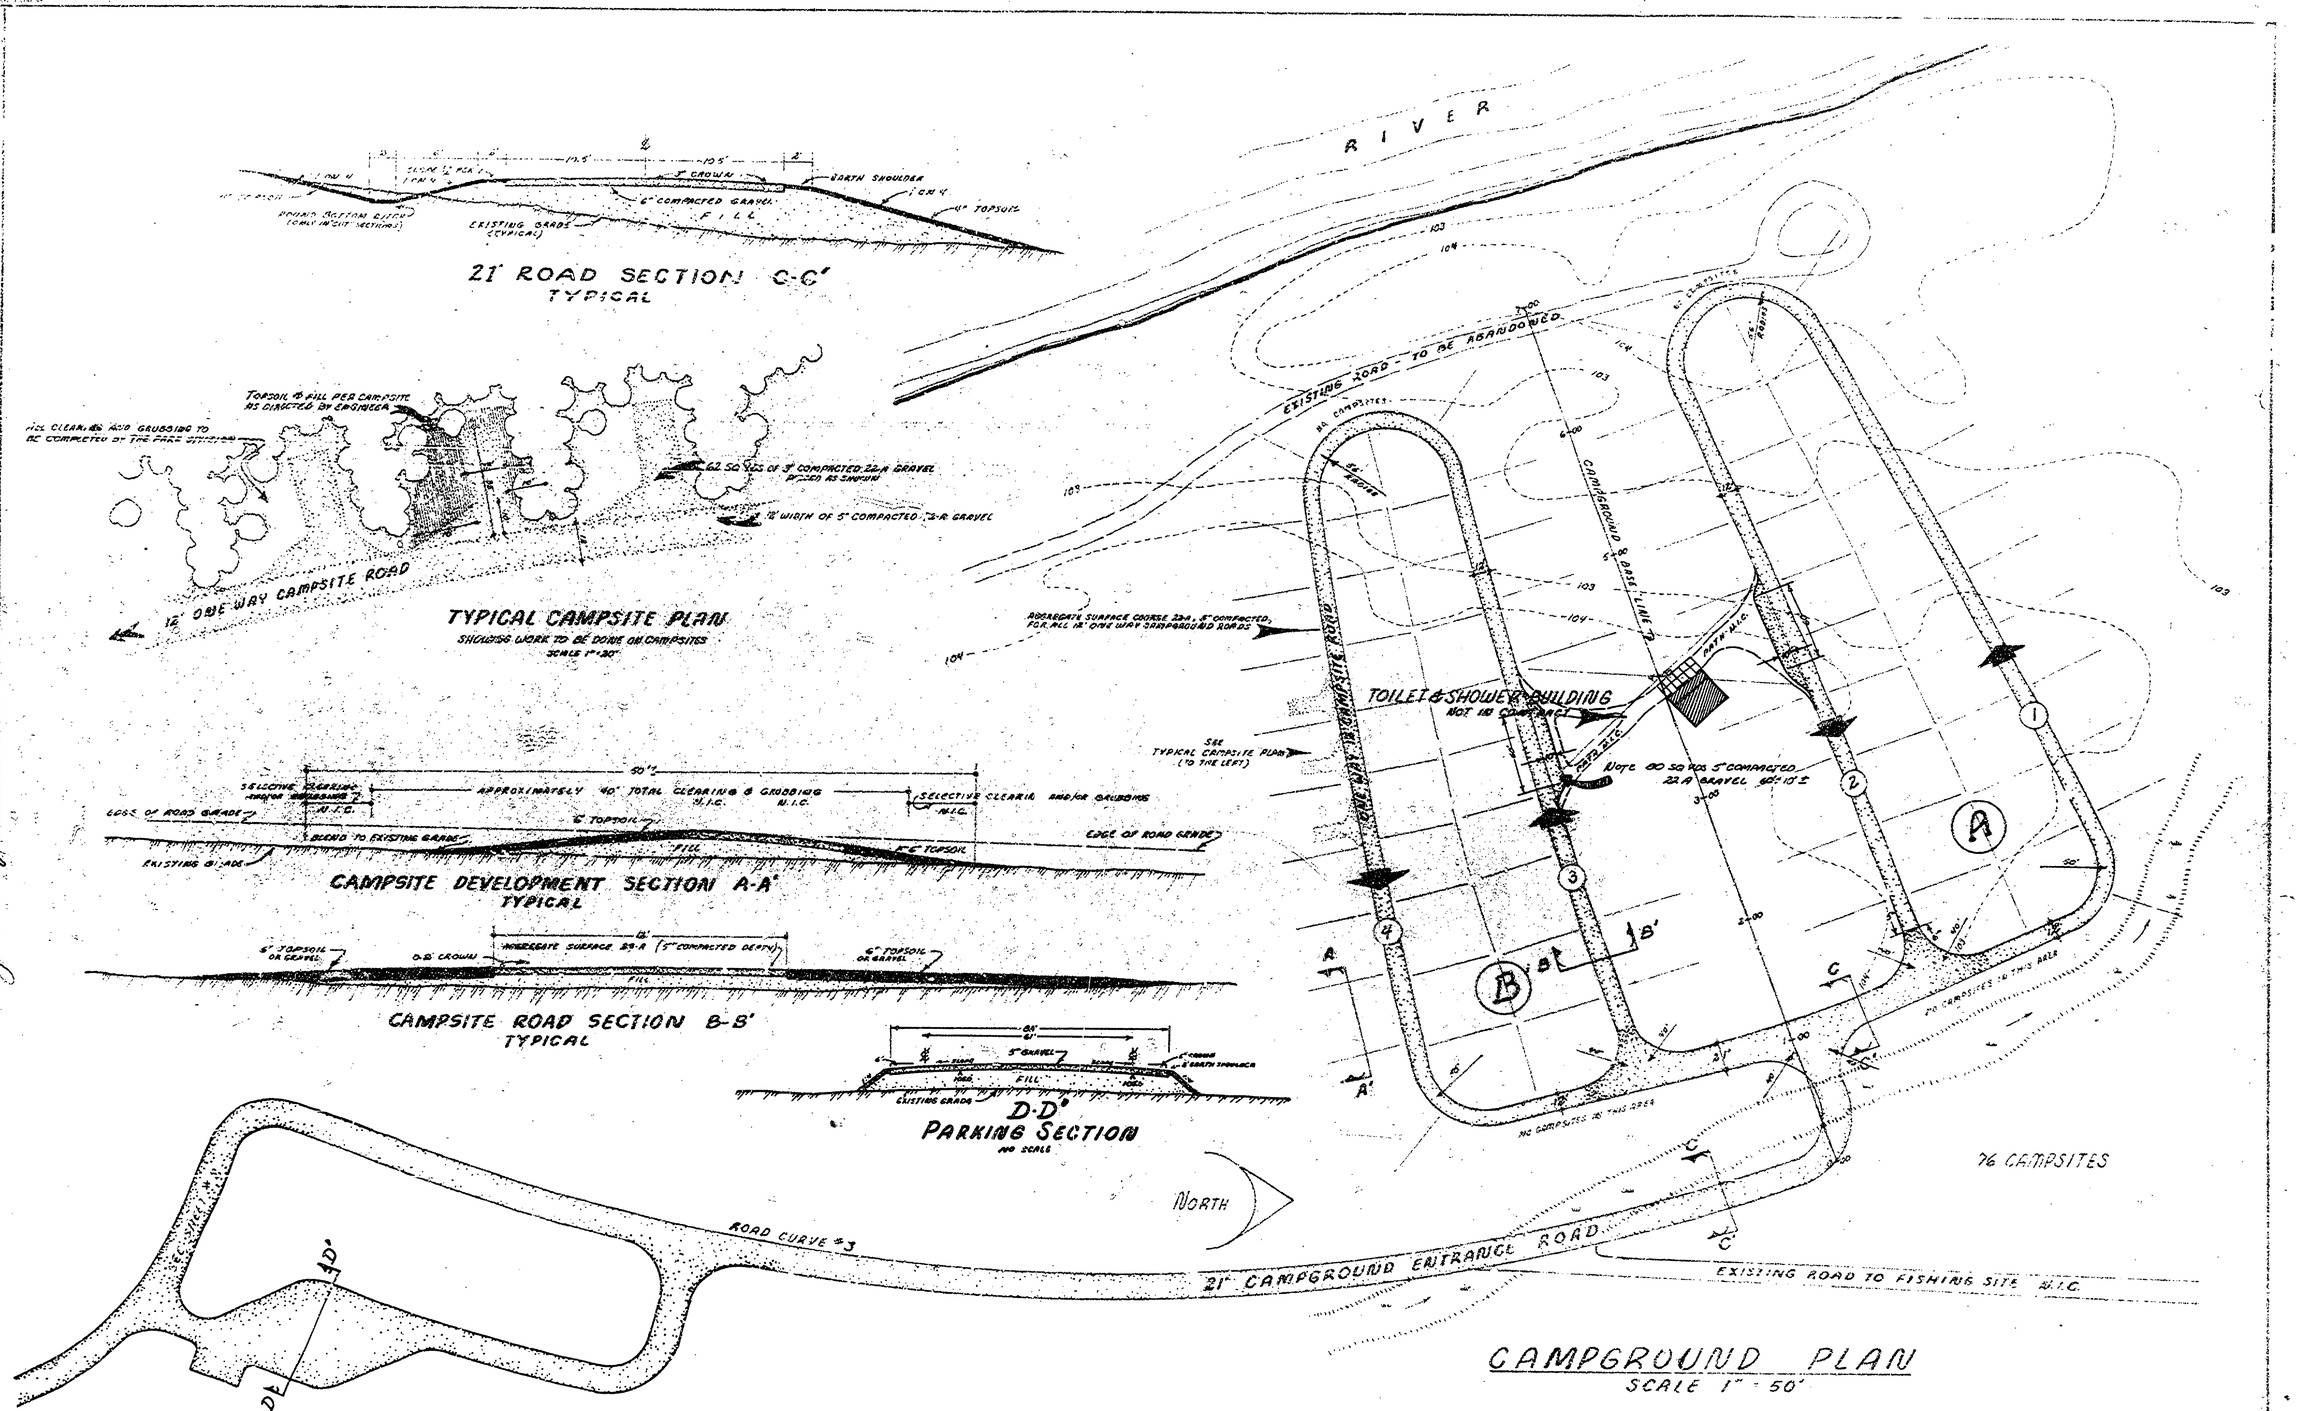

DESIGNED BY J.M.H.	DATE 11-62	ARCHITECTURAL	
DRAWN BY J.M.H.	11-62	ENGINEERING	S.O.P.
CHECKED BY L.M.C.	1-63	LANDSCAPE	

REVIEWED — DATE

REVISIONS — NO. — DATE — BY

MICHIGAN
DEPARTMENT OF CONSERVATION
PARKS AND RECREATION DIVISION

TAHQUAMENON FALLS STATE PARK
RIVERMOUTH SECTION
CAMPGROUND DEVELOPMENT

SHEET NO. 3 OF 4

PLAN NO. L-114