DOOR SCHEDULE						
MK	SIZE	TYPE	GLASS	TRAN	HARDWARE	REMARKS
1	2'-8"x6'-0"		LONE	NONE		

WINDOW SCHEDULE						
MK	NO.	TYPE	SIZE	SASH	GLASS	REMARKS
A	1		2'-8"x5'-4"			
B	1		2'-8"x4'-11"			

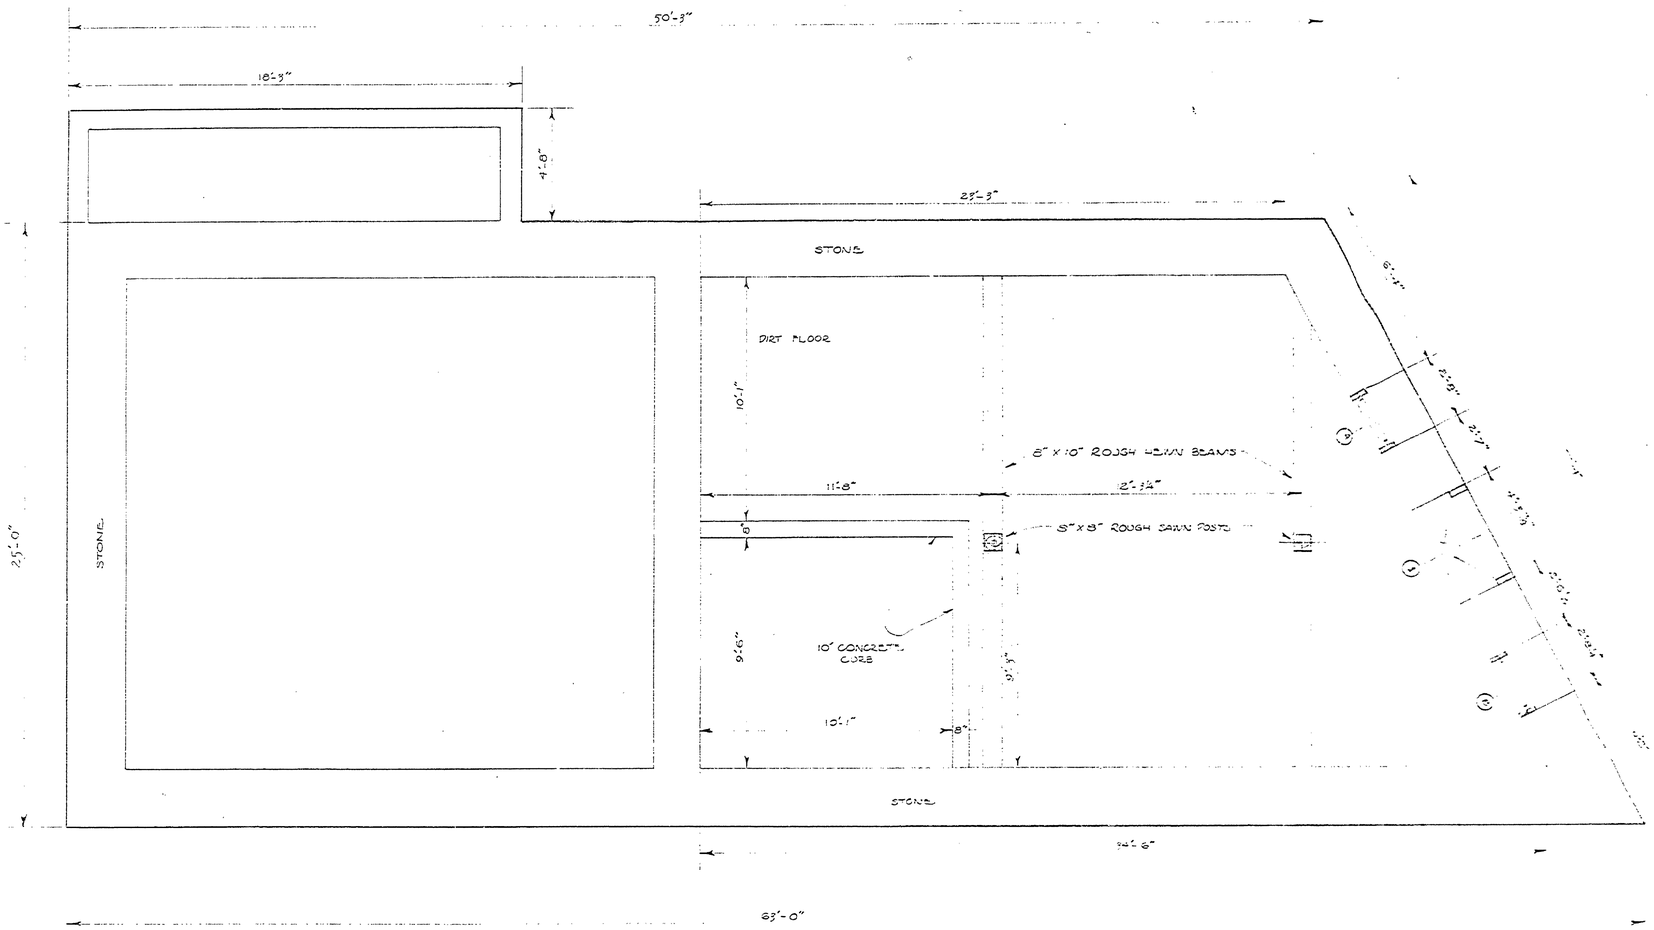

BASEMENT & FOUNDATION PLAN
SCALE - 3/8" = 1'

REVISIONS			
	DATE	BY	
4			
5			
6			

	DATE	NO.	DATE	BY
		1		
		2		
	5-2-61	3		

APPROVED	DATE
CHIEF OF DIVISION	4-12-61
CHIEF OF PARKS	4-21-61
STATE ARCHITECT	4-21-61

REVIEWED		DATE
ARCHITECTURAL	W.H.G.	4-11-61
ENGINEERING	R.J.B.	4-21-61
LANDSCAPE	[illegible]	[illegible]

		DATE
DESIGNED BY		
DRAWN BY	W.C.S.E.	
CHECKED BY	W.H.G.	4-12-61

MICHIGAN
DEPARTMENT OF CONSERVATION
PARKS AND RECREATION DIVISION

MECHANICAL DRAWING
FAYETTE HISTORICAL MONUMENT
MICHIGAN STATE PARK
DRAWING NO. 101

SHEET NO. ___ OF 8

PLAN NO. A-101

OFFICIAL BLUEPRINT SERVICE, LANSING