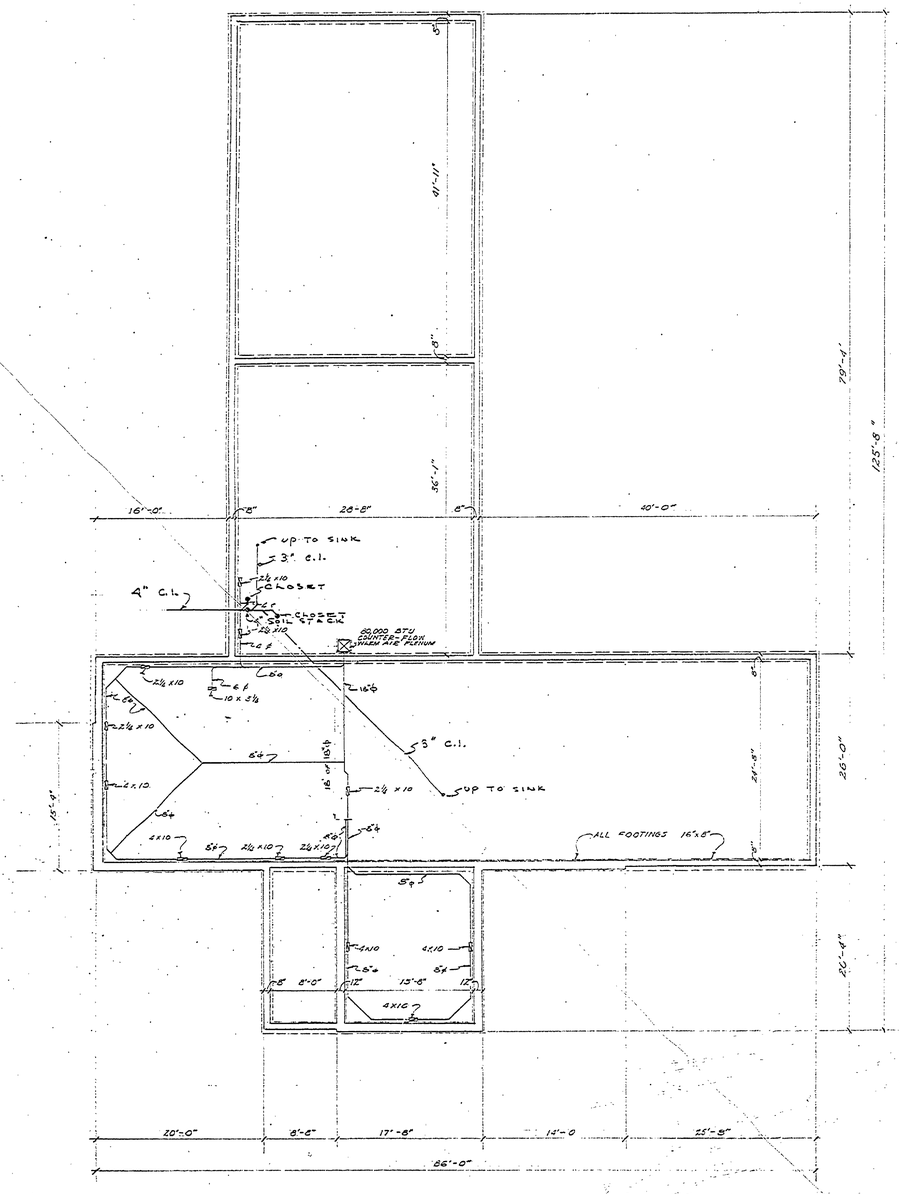

FOUNDATION PLAN

1/8" = 1'-0"

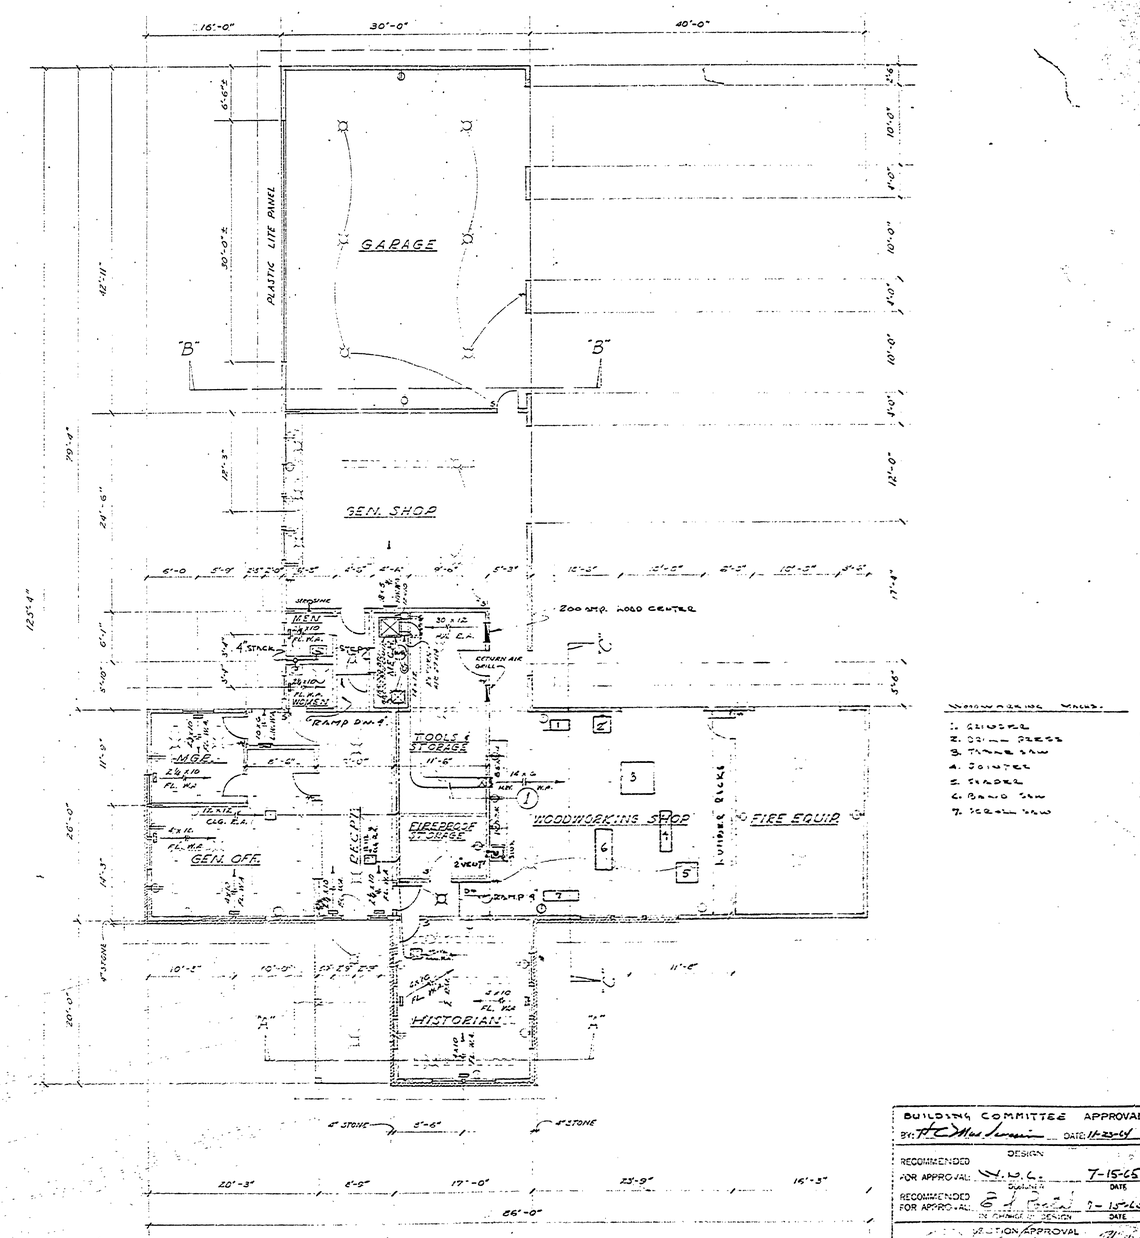

FLOOR PLAN

1/8" = 1'-0"

WOODWORKING MACH.

1. BANDSAW
2. DRILL PRESS
3. TABLE SAW
4. JOINTER
5. SHAPER
6. BAND SAW
7. SCROLL SAW

DATE	NO.	DATE	BY	REVISIONS	DATE	BY
	1	3-17-64	W.W.L.	ADDED PLUMBING LAYOUT & BACKFLOW	4	
	2	6-5-64	W.W.L.	REVISED FIBERGLASS DUCT SYSTEM & REF. AIR LAYOUT	5	
	3				6	

APPROVED	DATE
CHIEF OF DIVISION	
ASST. CHIEF OF DIVISION	
CHIEF OF PLANNING AND CONSTRUCTION	

REVIEWED	DATE
ARCHITECTURAL	
ENGINEERING	
LANDSCAPE	

		DATE
DESIGNED BY	W.W.L.	
DRAWN BY	G. C.	
CHECKED BY	W.W.L.	

COMMERCIAL BLUEPRINT SERVICE, LANSING

BUILDING COMMITTEE APPROVAL
BY: H. C. MacLennan DATE: 11-23-64

DESIGN
RECOMMENDED FOR APPROVAL: W.W.L. DRAFTSMAN 7-15-65 DATE
RECOMMENDED FOR APPROVAL: E. J. Bond ARCHITECT IN CHARGE OF DESIGN 7-15-65 DATE

CONSTRUCTION APPROVAL
BY: [illegible] SECTION CHIEF DATE: 7-15-65

MICHIGAN
DEPARTMENT OF CONSERVATION
APPROVED: H. C. MacLennan CHIEF ENGINEER 9-22-65 DATE

PLAN No.	PROJECT NUMBER	SHEET OF

MICHIGAN
DEPARTMENT OF CONSERVATION
PARKS AND RECREATION DIVISION

FAYETTE STATE PARK
OFFICE-GARAGE & WORKSHOPS

SHEET NO. 2 OF 4

PLAN NO. A-201