FAYETTE STATE PARK
ENTRANCE BUILDING
PROJ. No. 24-1232

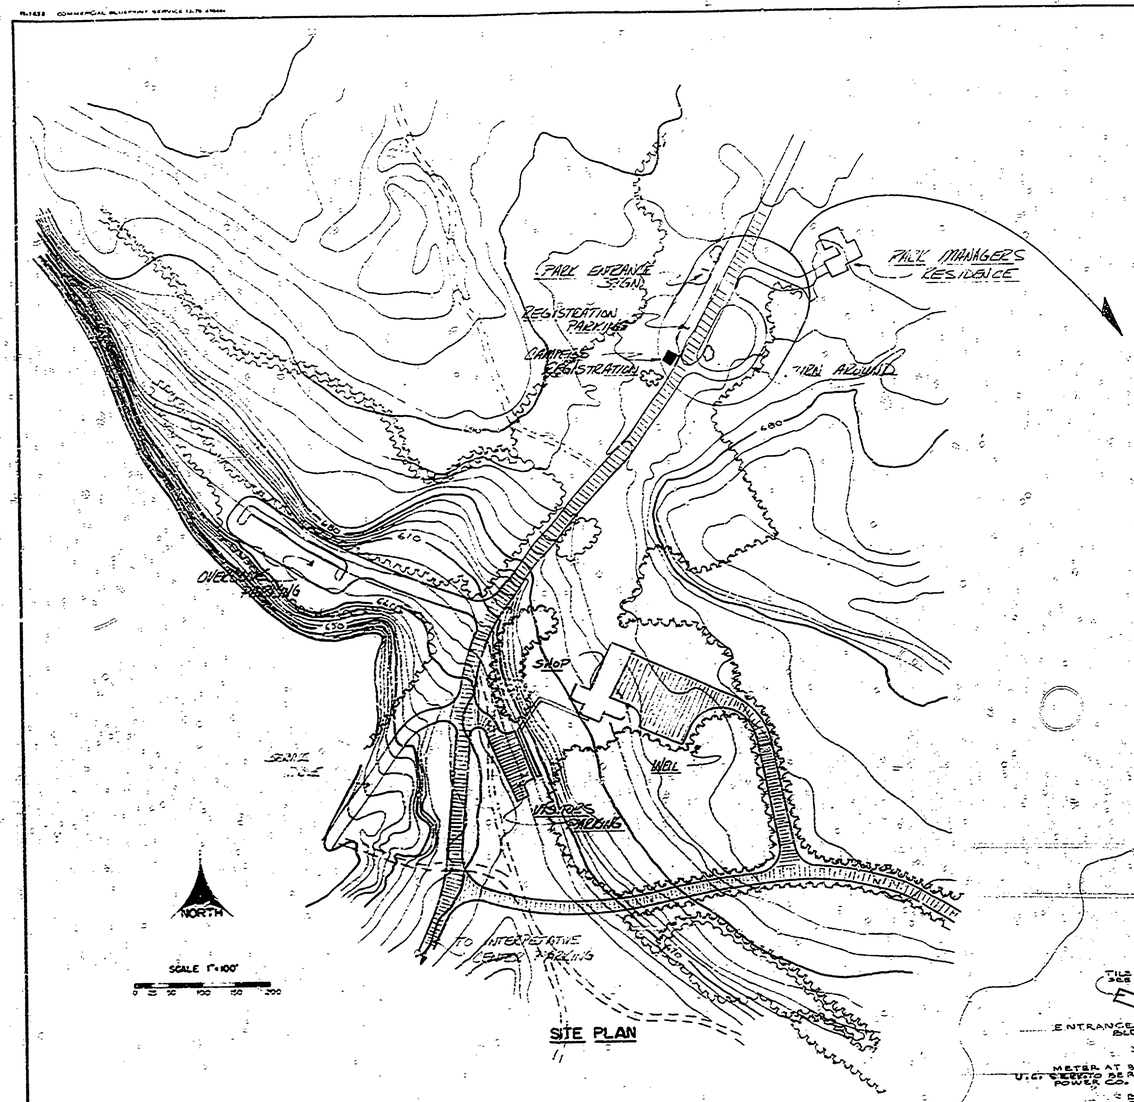

SITE PLAN

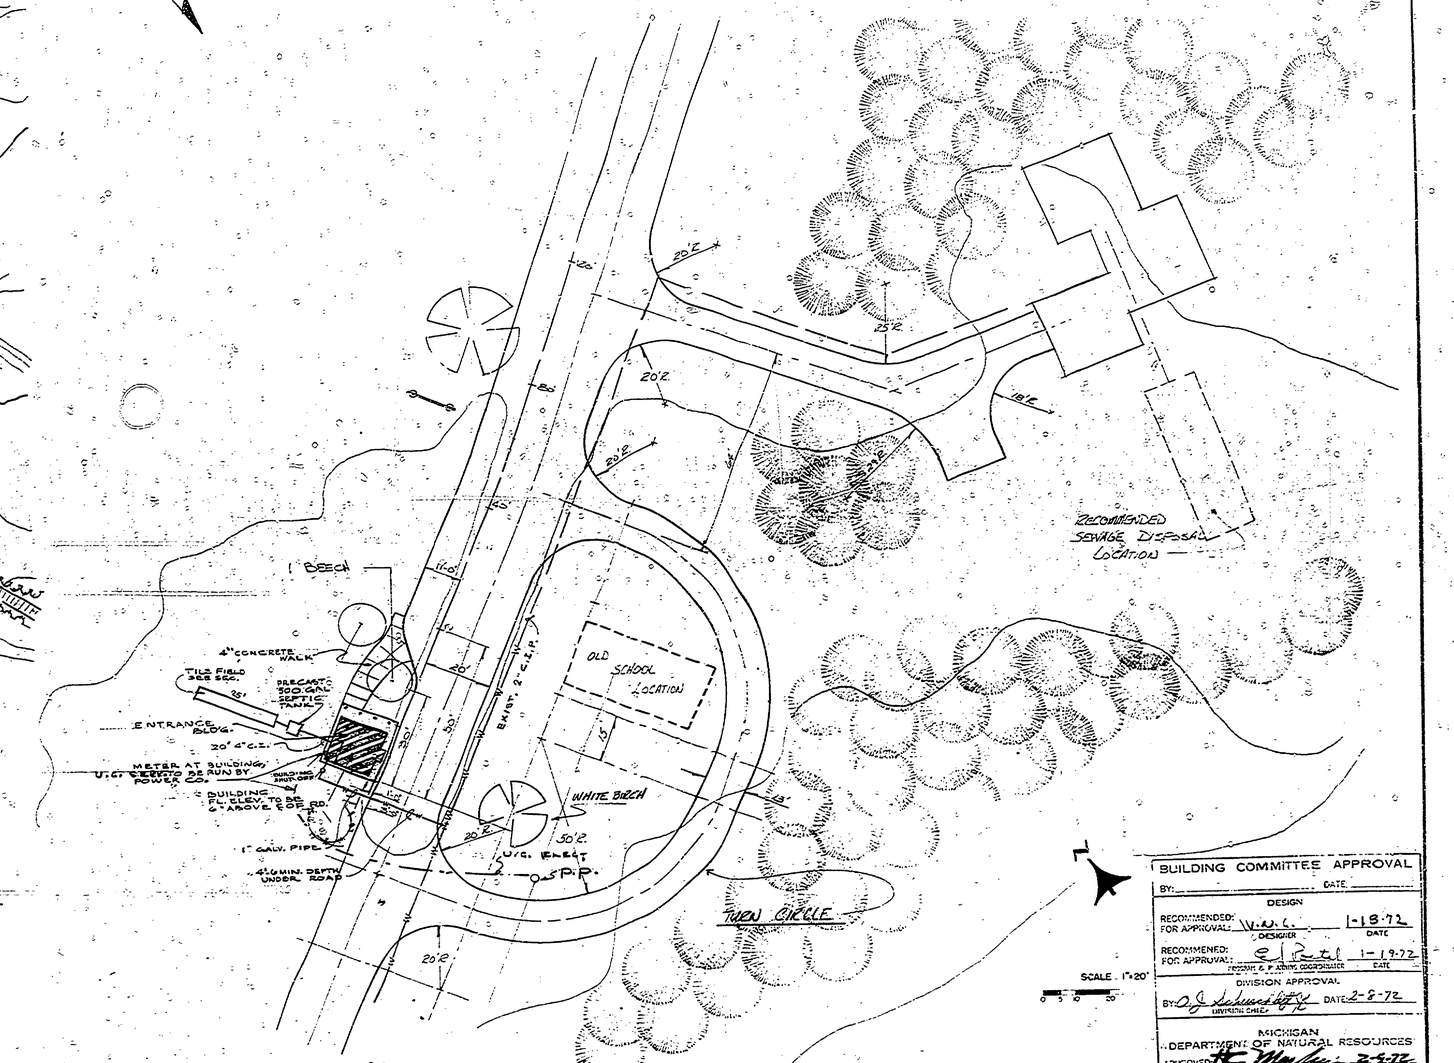

LEGEND

- EXISTING DECIDUOUS
- EXISTING EVERGREEN
- EXISTING BUILDING
- PROPOSED BUILDING
- EXISTING ROAD
- PROPOSED ROAD
- OBLITERATE ROAD

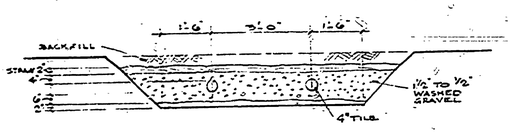

TILE FIELD SECTION

BUILDING COMMITTEE APPROVAL

BY: _____ DATE: _____

DESIGN

RECOMMENDED FOR APPROVAL: W. R. C. (DESIGNER) 1-18-72 (DATE)

RECOMMENDED FOR APPROVAL: (PROGRAM & P. PLANNING COORDINATOR) 1-19-72 (DATE)

DIVISION APPROVAL

BY: (DIVISION CHIEF) DATE: 2-8-72

MICHIGAN DEPARTMENT OF NATURAL RESOURCES

APPROVED: (CHIEF ENGINEER) 2-8-72 (DATE)

PLAN NO.	PROJECT NUMBER	SHEET OF

SURVEYED BY		DRAWN BY R. C. WHITENER	6-10-71	NO.	DATE	BY	REVISIONS	NO.	DATE	BY	REVISIONS
DESIGNED BY		CHECKED BY R. C. W. & L.C.M.		1.	6-10-71	RCW	REDRAWN	3.			
	DATE		DATE	2.	12-13-71	RCW	Added restroom bldg. & septic tank	4.			

MICHIGAN DEPARTMENT OF NATURAL RESOURCES

TITLE SHEET & SITE PLAN
SHEET TITLE

AREA OR PARK: FAYETTE STATE PARK
PROJECT: ENTRANCE BLD'G.

PROJECT NO. 24-1232
SHEET 1 OF 2
PLAN NO. A-204