DATE	NO.	DATE	BY
	1		
	2		
	3		
	4		
	5		
	6		

REVISIONS

DATE	REVIEWED	DATE	APPROVED
	ARCHITECTURAL		CHIEF OF DIVISION
	ENGINEERING		ASST. CHIEF OF DIVISION
	LANDSCAPE		CHIEF OF PLANNING AND CONSTRUCTION

	DATE	BY
DESIGNED BY	1/65	W J P
DRAWN BY	"	W J P
CHECKED BY		

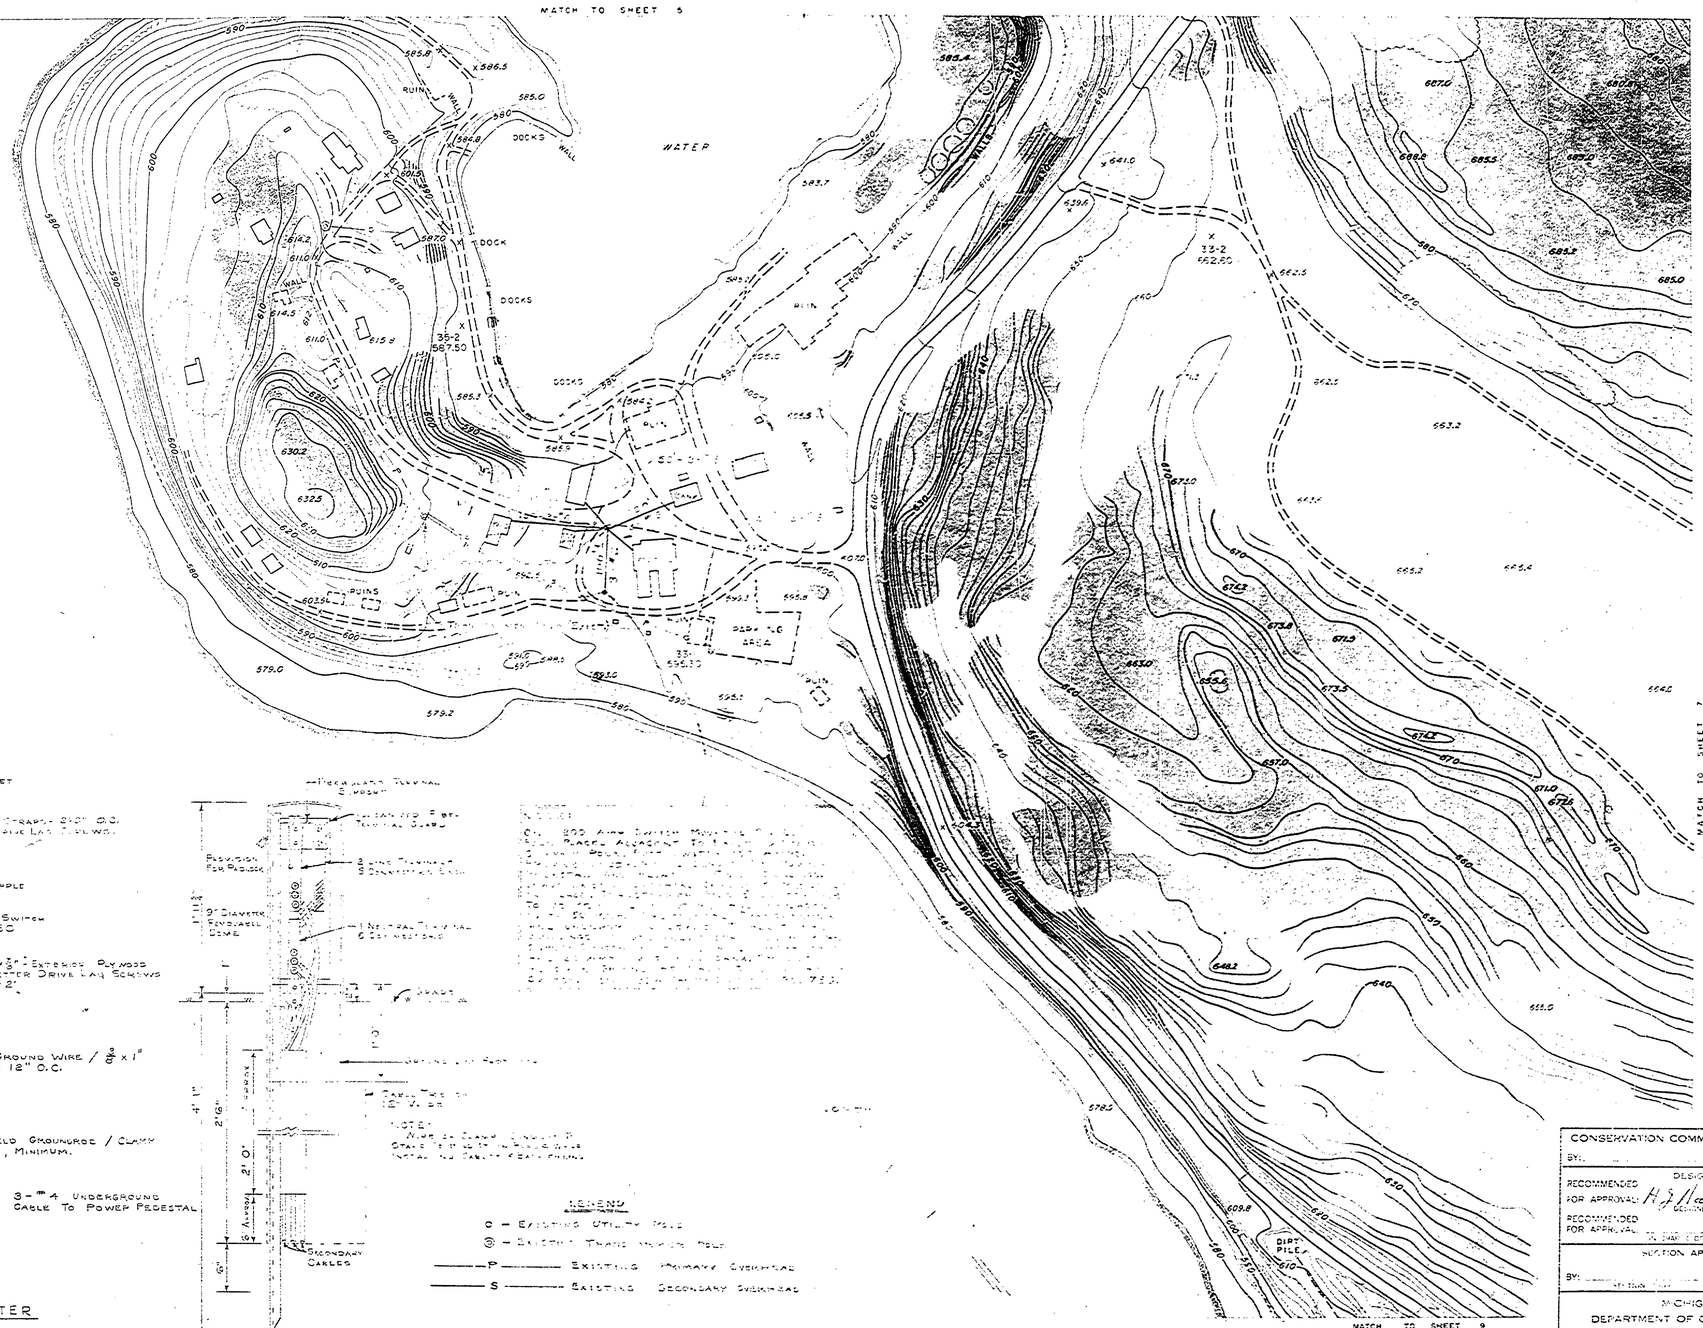

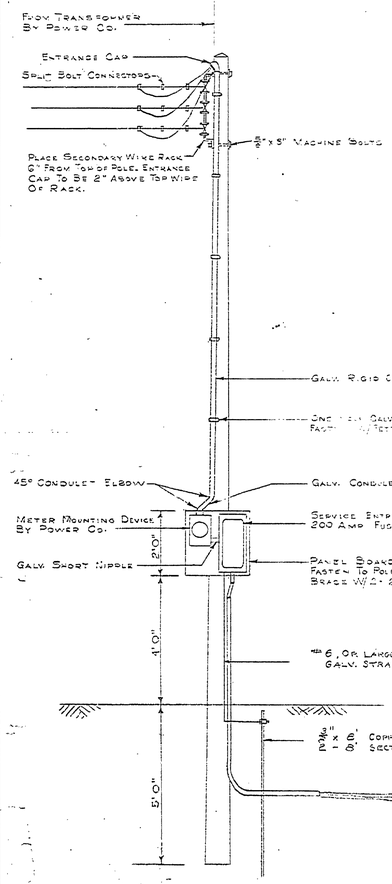

SERVICE ENTRANCE SWITCH & METER

SCALE: 1/2" = 1'-0"

POWER PEDESTAL

SCALE 1 1/2" = 1'-0"

LEGEND

O — Existing Utility Pole

⊗ — Existing Transformer Pole

——P—— Existing Primary Overhead

——S—— Existing Secondary Overhead

PROPERTY MARKER ⊡ PM

PRIMARY ROADS
SECONDARY ROADS
RAILROADS

BUILDINGS
PERENNIAL STREAMS
INTERMITTENT STREAMS

BRIDGES
CULVERT
TRAVERSE STATION 46-2 ⊙

VERTICAL CONTROL—MSL. 50-1 BM3 X
TREES (CONIFEROUS)
TREES (DECIDUOUS)

ABRAMS AERIAL SURVEY CORPORATION
LANSING, MICHIGAN

MICHIGAN
DEPARTMENT OF CONSERVATION
ENGINEERING SECTION

FAYETTE STATE PARK
TOWNSITE ELECTRICAL DIST.
DATE OF PHOTOGRAPHY MAY 1963 DATE OF MAPPING AUGUST 1963

SHEET NO. 2 OF 2

PLAN NO. E-103

SCALE 1" = 100' CONTOUR INTERVALS 2'

CONSERVATION COMMISSION APPROVAL
BY: DATE:

DESIGN
RECOMMENDED FOR APPROVAL: H. J. Hansen 3-9-65
DESIGNER DATE
RECOMMENDED FOR APPROVAL: CHIEF OF DESIGN DATE

SECTION APPROVAL
BY: SECTION DATE:

MICHIGAN
DEPARTMENT OF CONSERVATION
APPROVED: CHIEF ENGINEER DATE

PLAN No.	PROJECT NUMBER	SHEET
E-103	63-1-17-06-300-270	2 OF 2