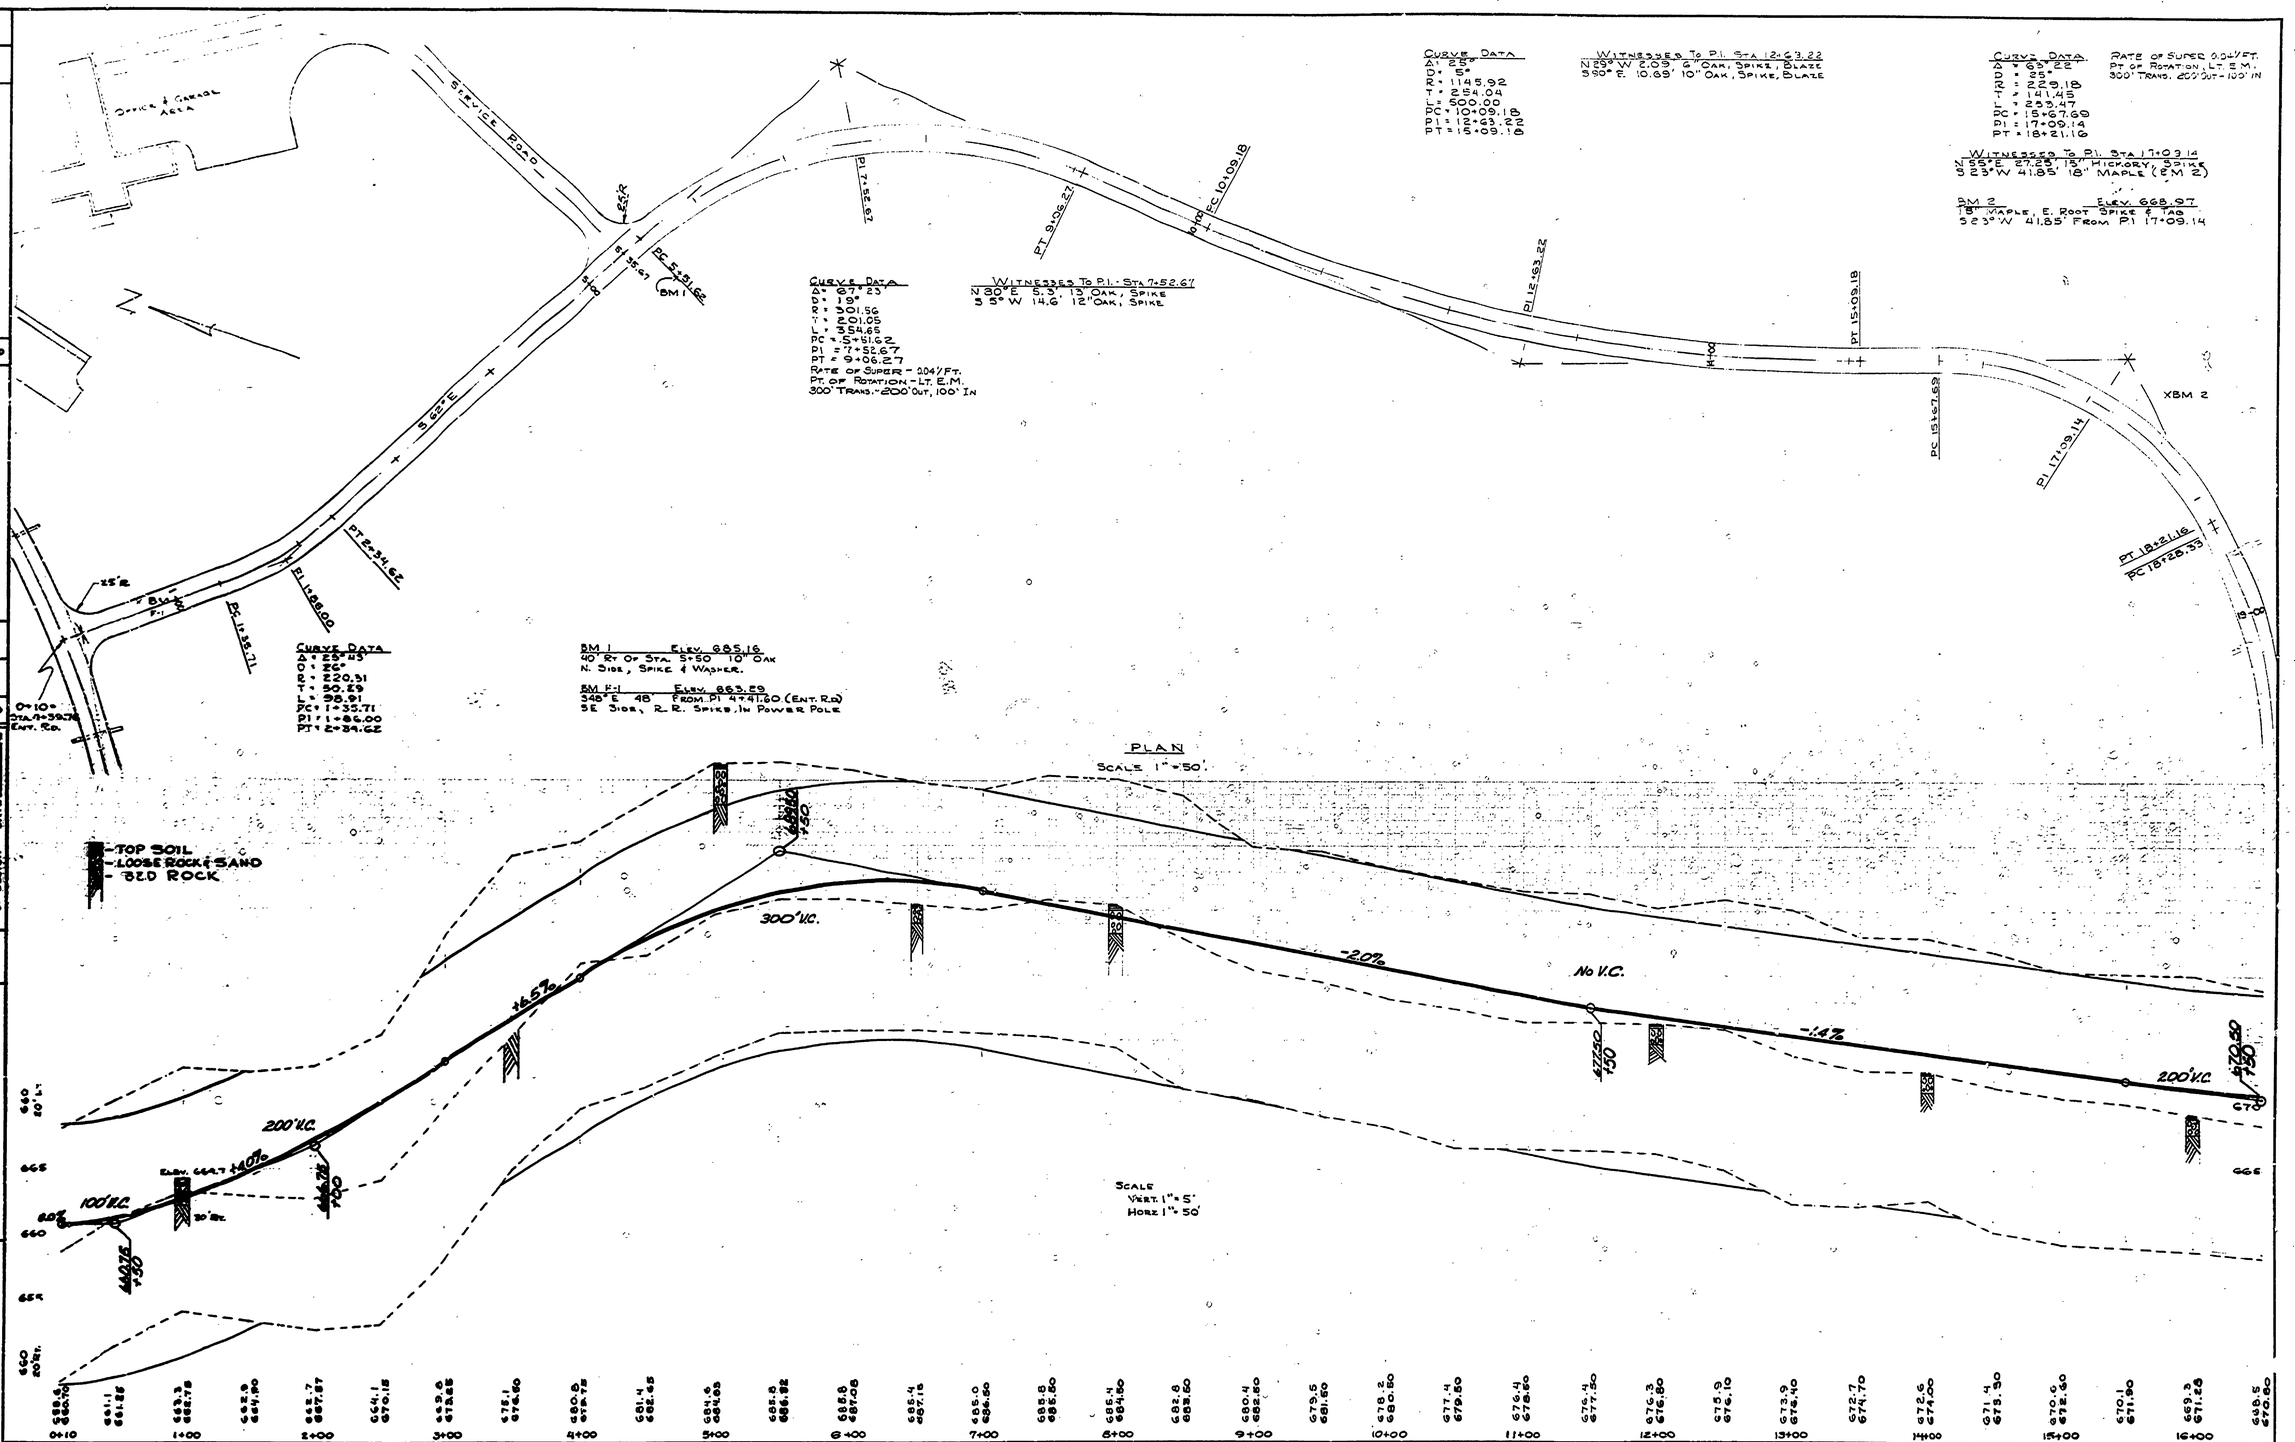

NO.	DATE	BY	REVISIONS
1	4-69	J.V.	Park Rd. To Sta. 2+34 Rev. Per Park Eng. 1-31-69
2			
3			
4			
5			
6			

DATE	BY

Approved By — Date
Assistant Chief In Charge of Design — Date

Reviewed By Sections — Date
Architectural
Engineering
Landscape

Drawn By
Traced By
Checked By
Date

PARK DRIVE STA. 0+00 TO 16+50

MICHIGAN
DEPARTMENT OF CONSERVATION
PARKS AND RECREATION DIVISION

FAYETTE STATE PARK

Sheet No. 3 of 4

Plan No. E-104