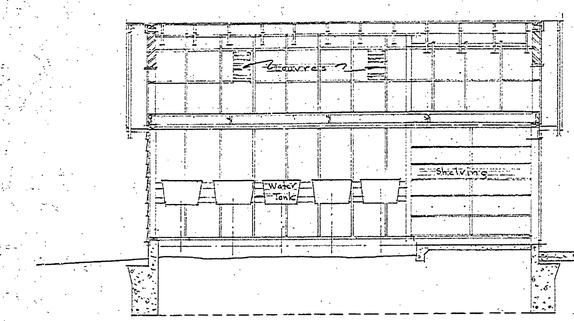

SECTION THRU PIPE ALLEY
Scale 1/4"=1'-0"

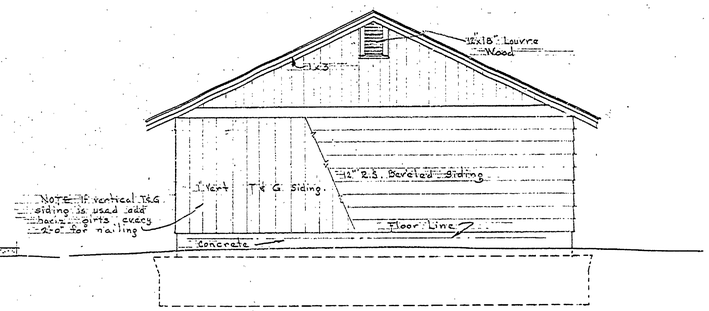

REAR ELEVATION
Scale 1/4"=1'-0"

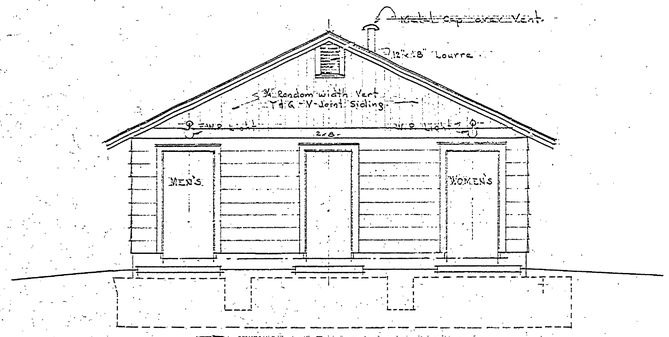

FRONT ELEVATION
Scale 1/4"=1'-0"

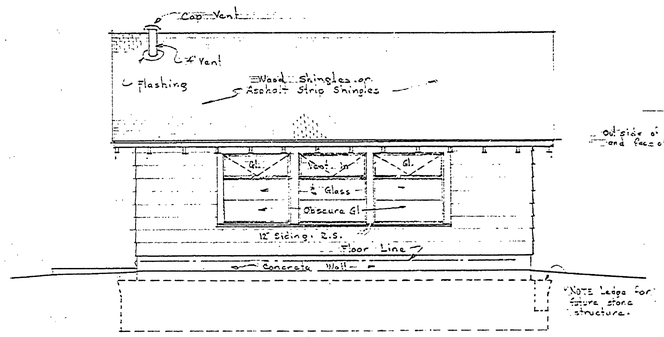

SIDE ELEVATION
Scale 1/4"=1'-0"
OPPOSITE SIDE SIMILAR

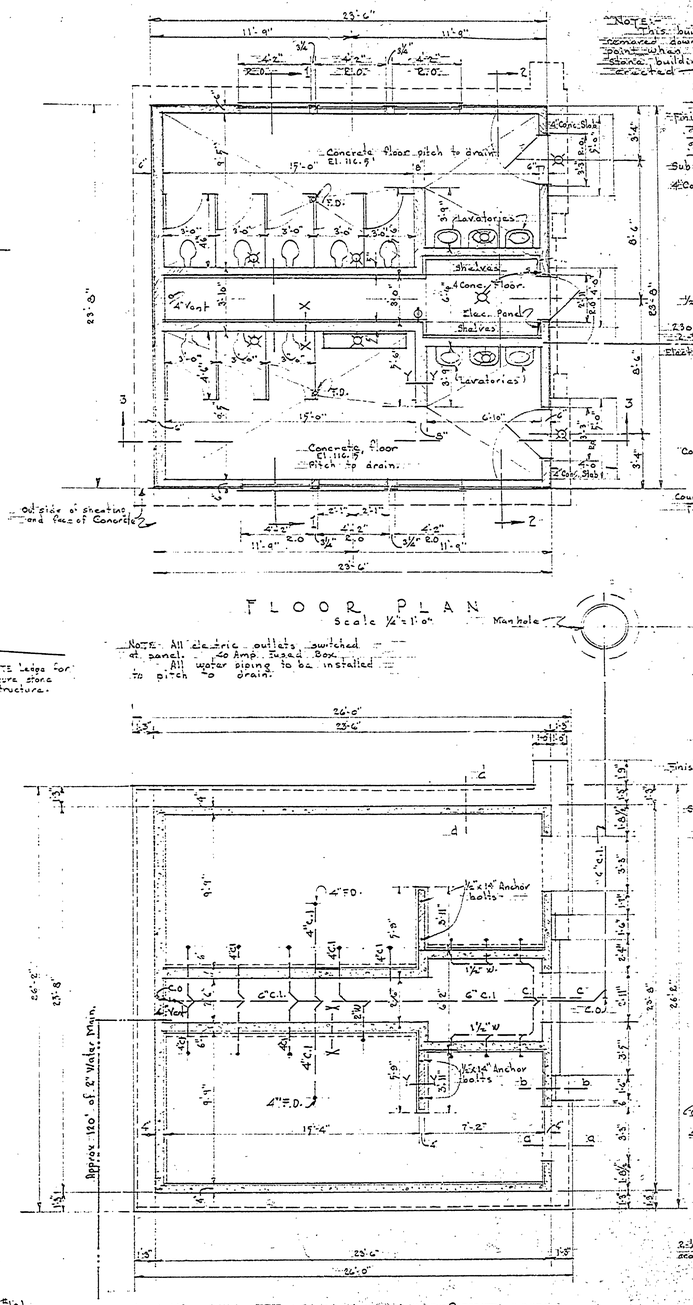

FLOOR PLAN
Scale 1/4"=1'-0"

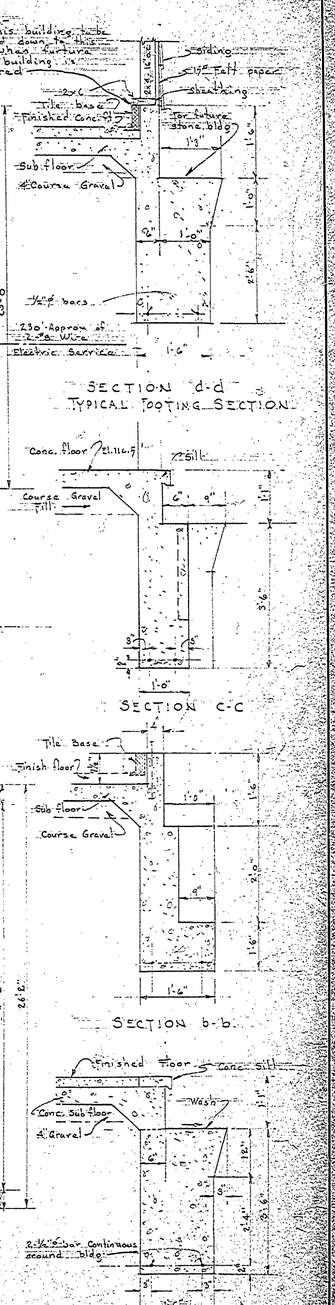

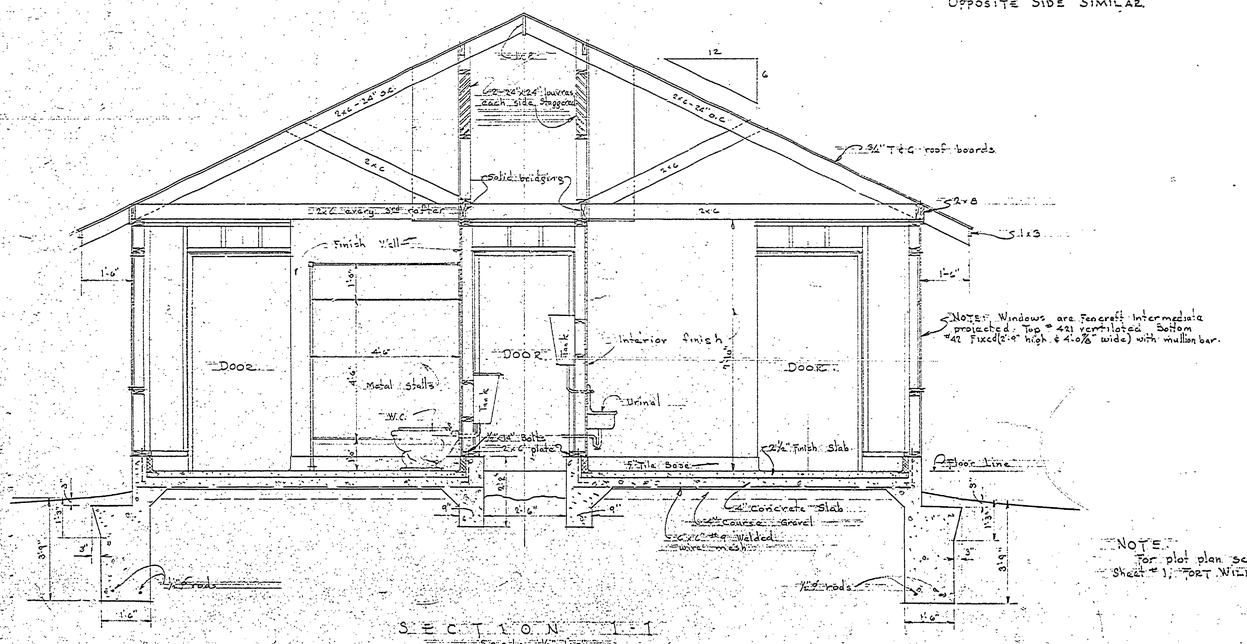

SECTION 1-1
Scale 1/4"=1'-0"

NOTE:
For plot plan see Plan #101
Sheet #1, FORT WILKINS STATE PARK

FOUNDATION PLAN
Scale 1/4"=1'-0"

DATE	BY	DATE	BY

REVISIONS

NO.	DATE	BY	NO.	DATE	BY
1			4		
2			5		
3			6		

GE	APPROVED BY		DATE
	ASSISTANT CHIEF IN CHARGE OF DESIGN		DATE 8-2-42

REVIEWED BY SECTIONS		DATE
ARCHITECTURAL		8/31/42
ENGINEERING	H.C.N.	30 Nov 42
LANDSCAPE	D.A.W.	Sept 1941

DRAWN BY	
TRACED BY	
CHECKED BY	
DATE	

NOTE: Foundations, plumbing and pipe alley walls are designed for permanent Toilet portion of Toilet & Shelter Bldg. PLAN No. 101 FORT WILKINS STATE PARK

MICHIGAN
DEPARTMENT OF CONSERVATION
PARKS AND RECREATION DIVISION

FORT WILKINS STATE PARK
TEMPORARY TOILET BUILDING

SHEET NO. 1 OF 2

PLAN NO. A-102